



MERIDIAN MUSEUM + SCHOOL OF MUSIC

Megan Andrews and Annika Watson


The Meridian Museum + School of Music serves as a cultural node that preserves the history, art, and creation of music. Combining community, education, and performance spaces into a campus scheme, we invite the city to interact with the landscape in and around our three main buildings through our porous approach to materiality and transparency. People are guided through the campus by the use of brick walls, which are an extension of the original building that previously stood on the site. Stemming from the interplay of transparency and solidity within our materiality, our buildings are given the effect of floating above the site. Visitors experience the landscape on the ground floor, with the interior expanding outwards past the transparent glass. At night, the upper levels glow through a gradient of translucent concrete, allowing visitors on the ground to look up and see the activities going on within.

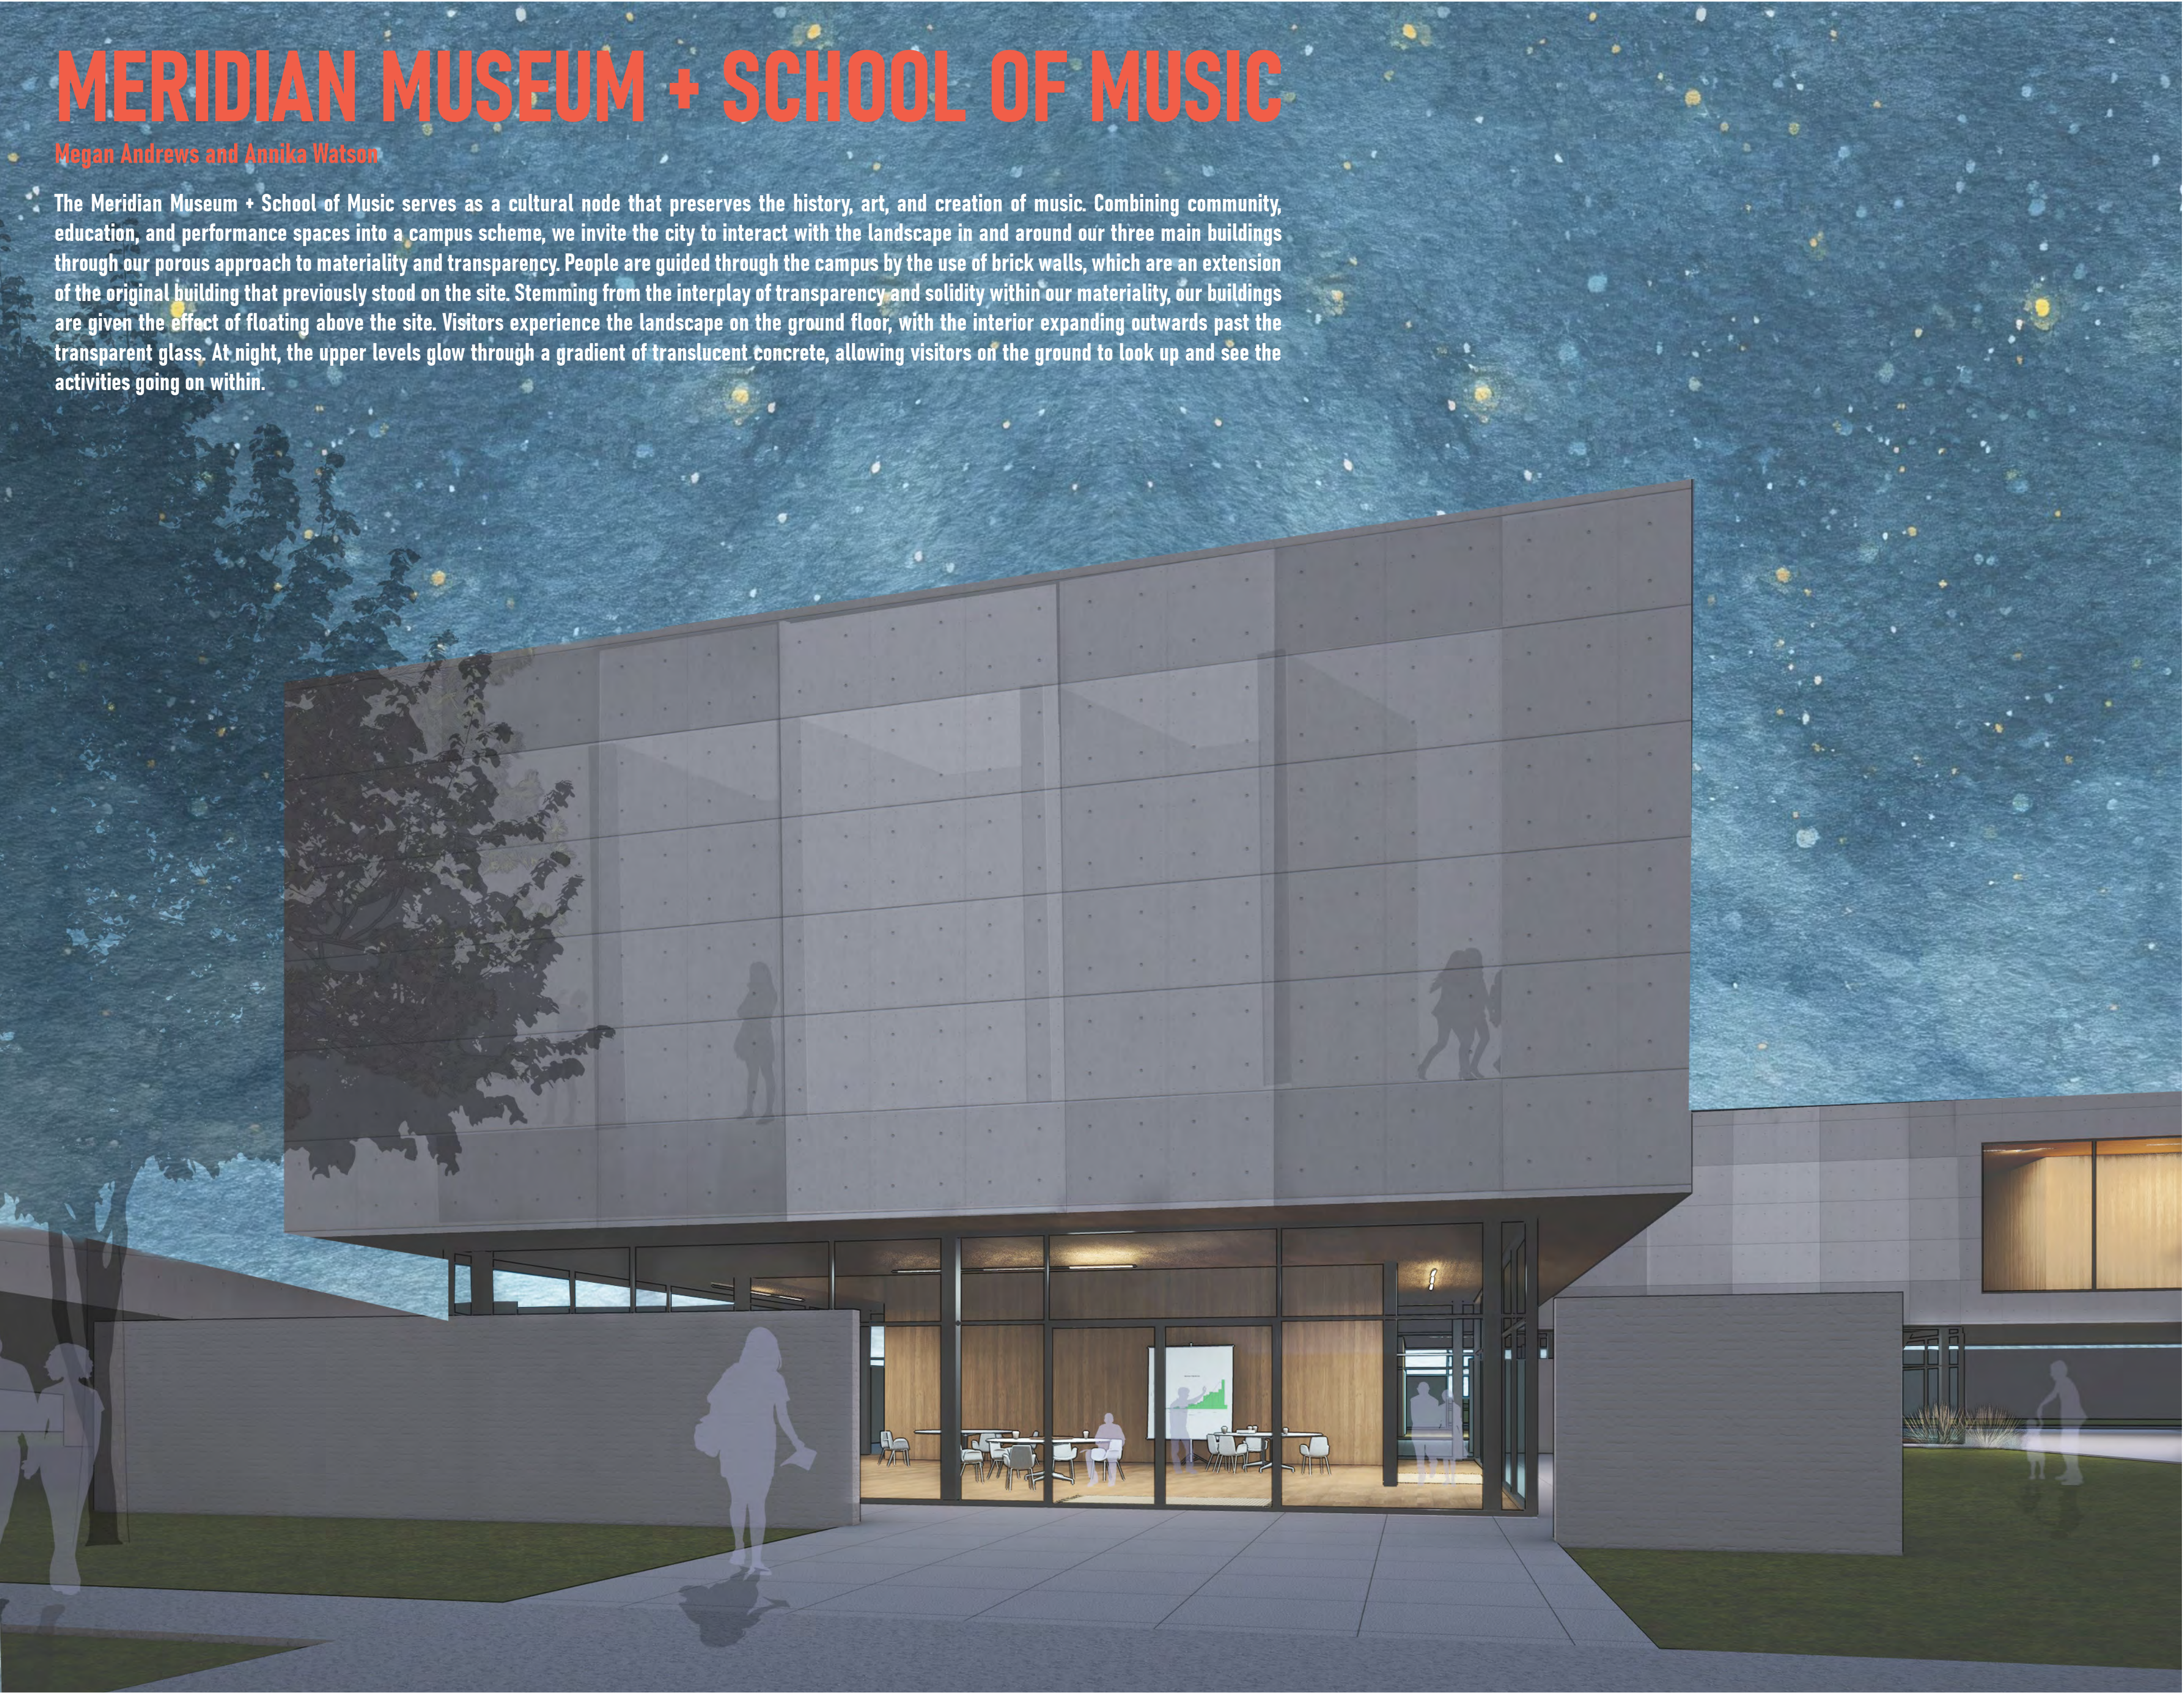


COMMUNITY CENTER ENTRANCE

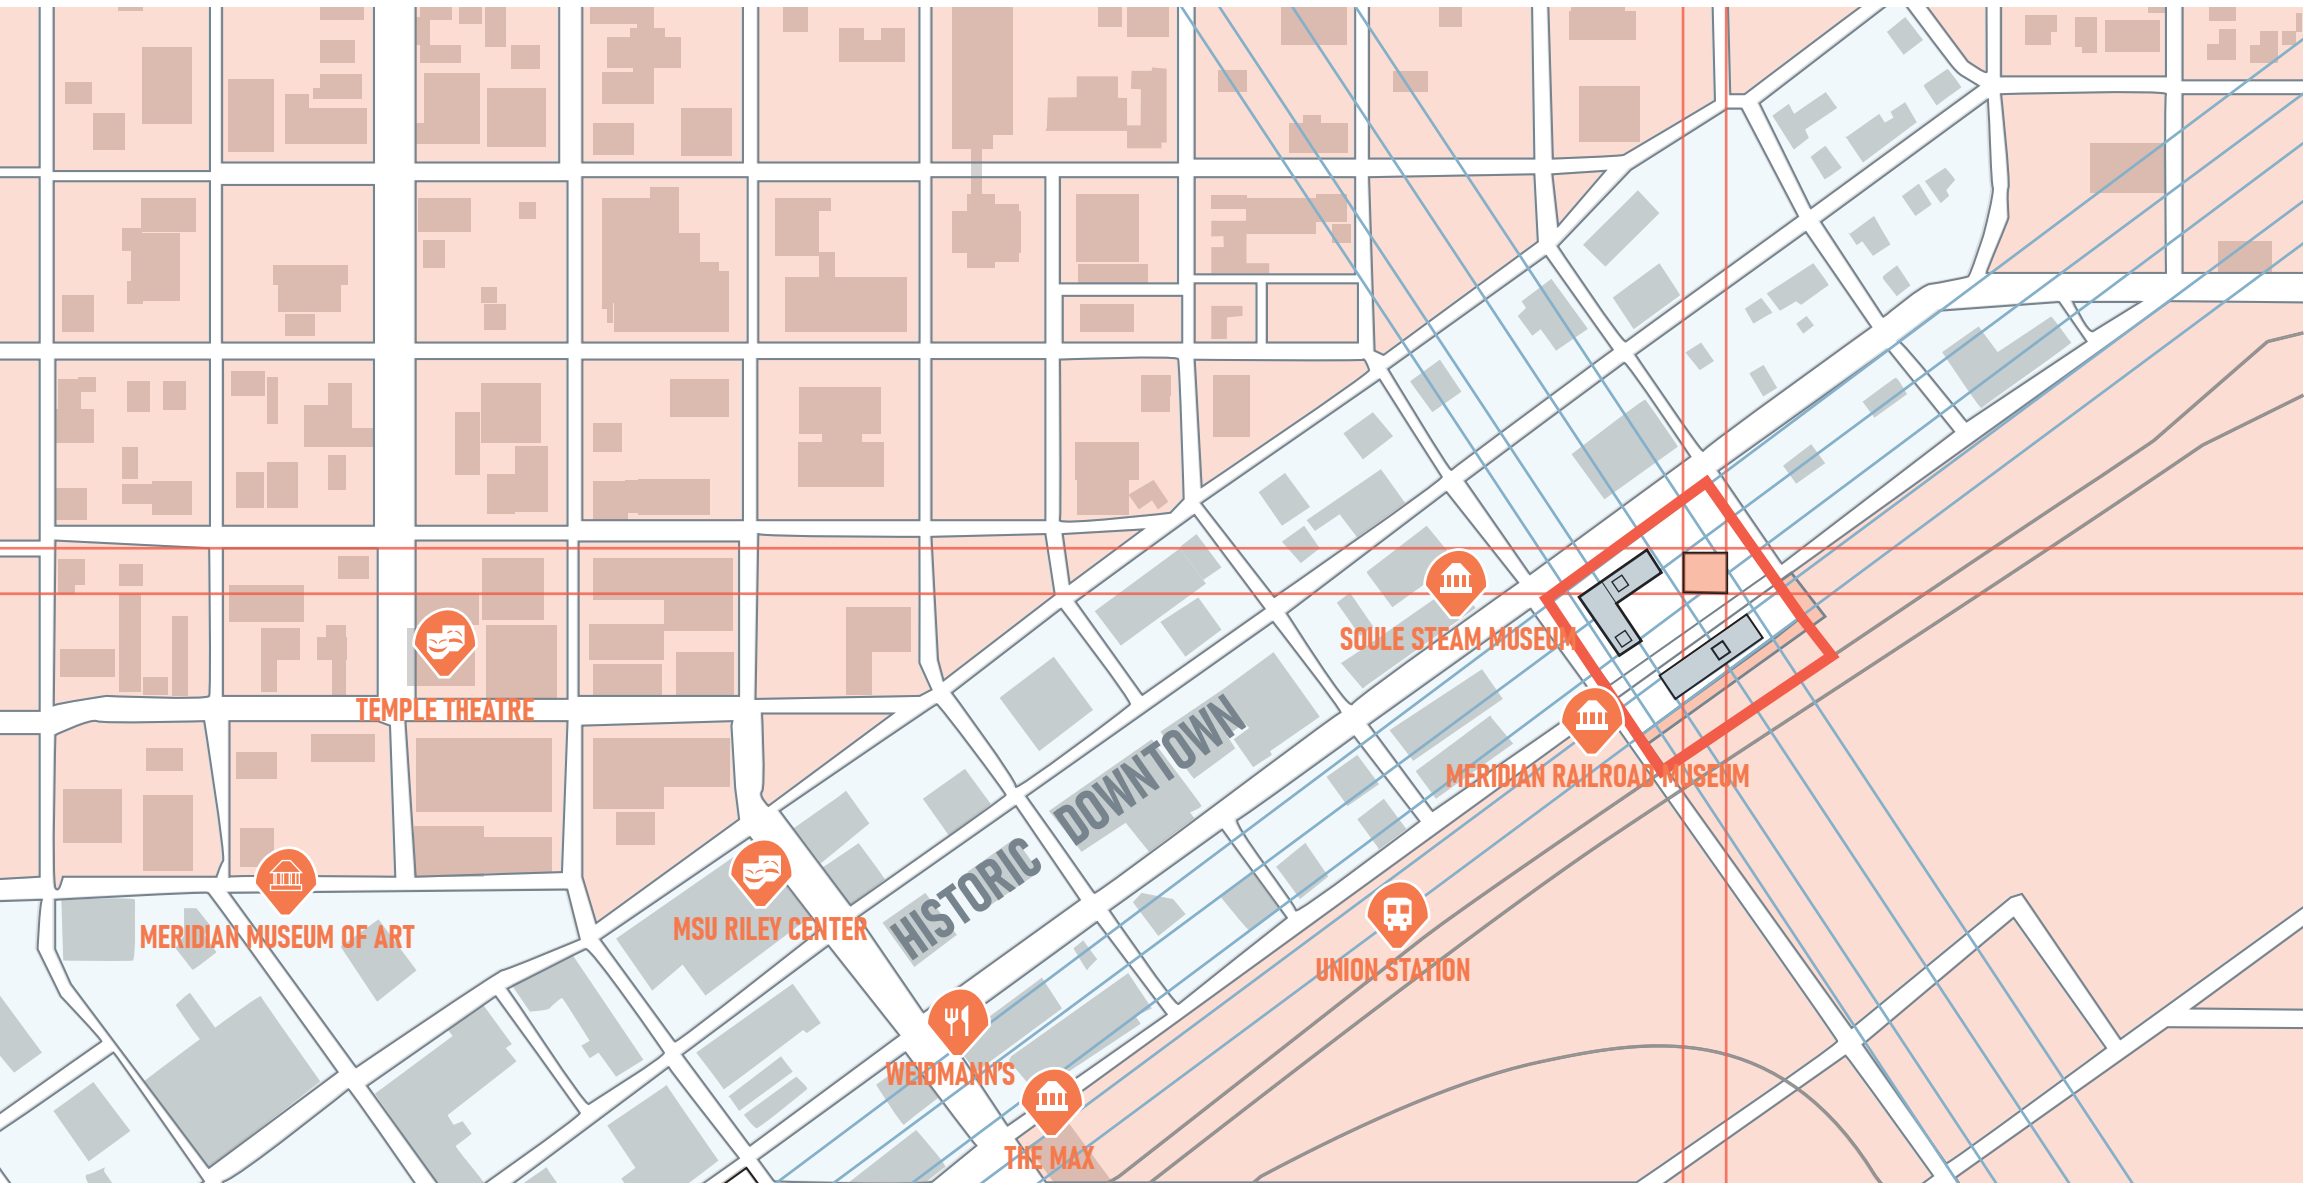


SITE CONTEXT PLAN

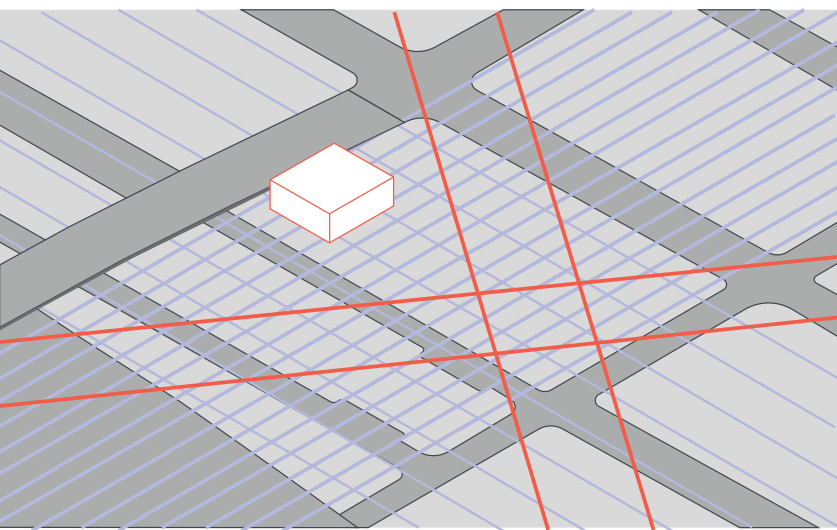


EXISTING BUILDING AND GRID

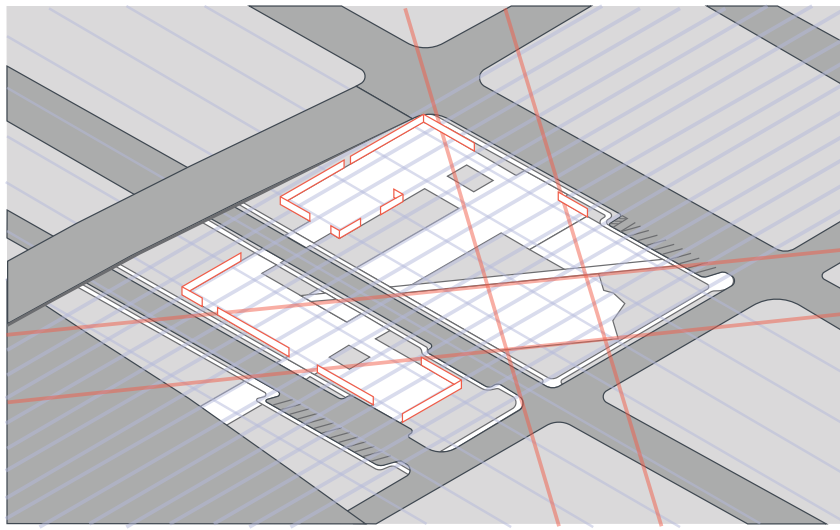


WALLS AND PATHWAYS

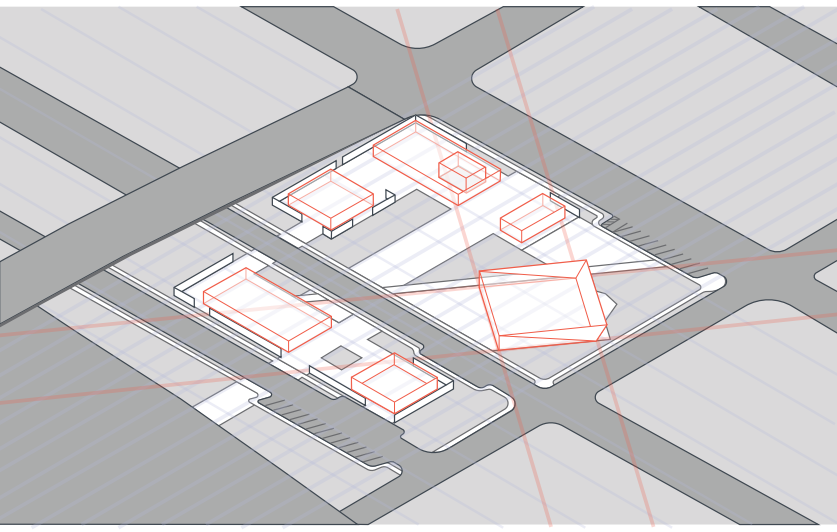

GROUND FLOOR

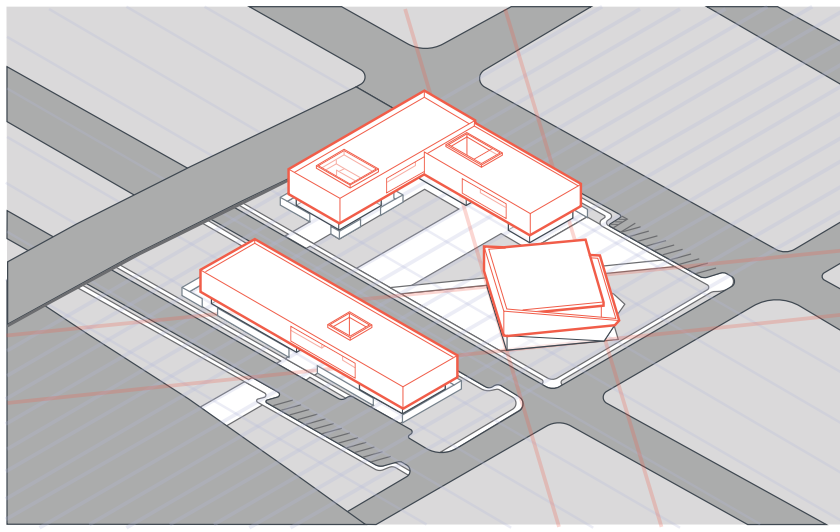

SECOND FLOOR

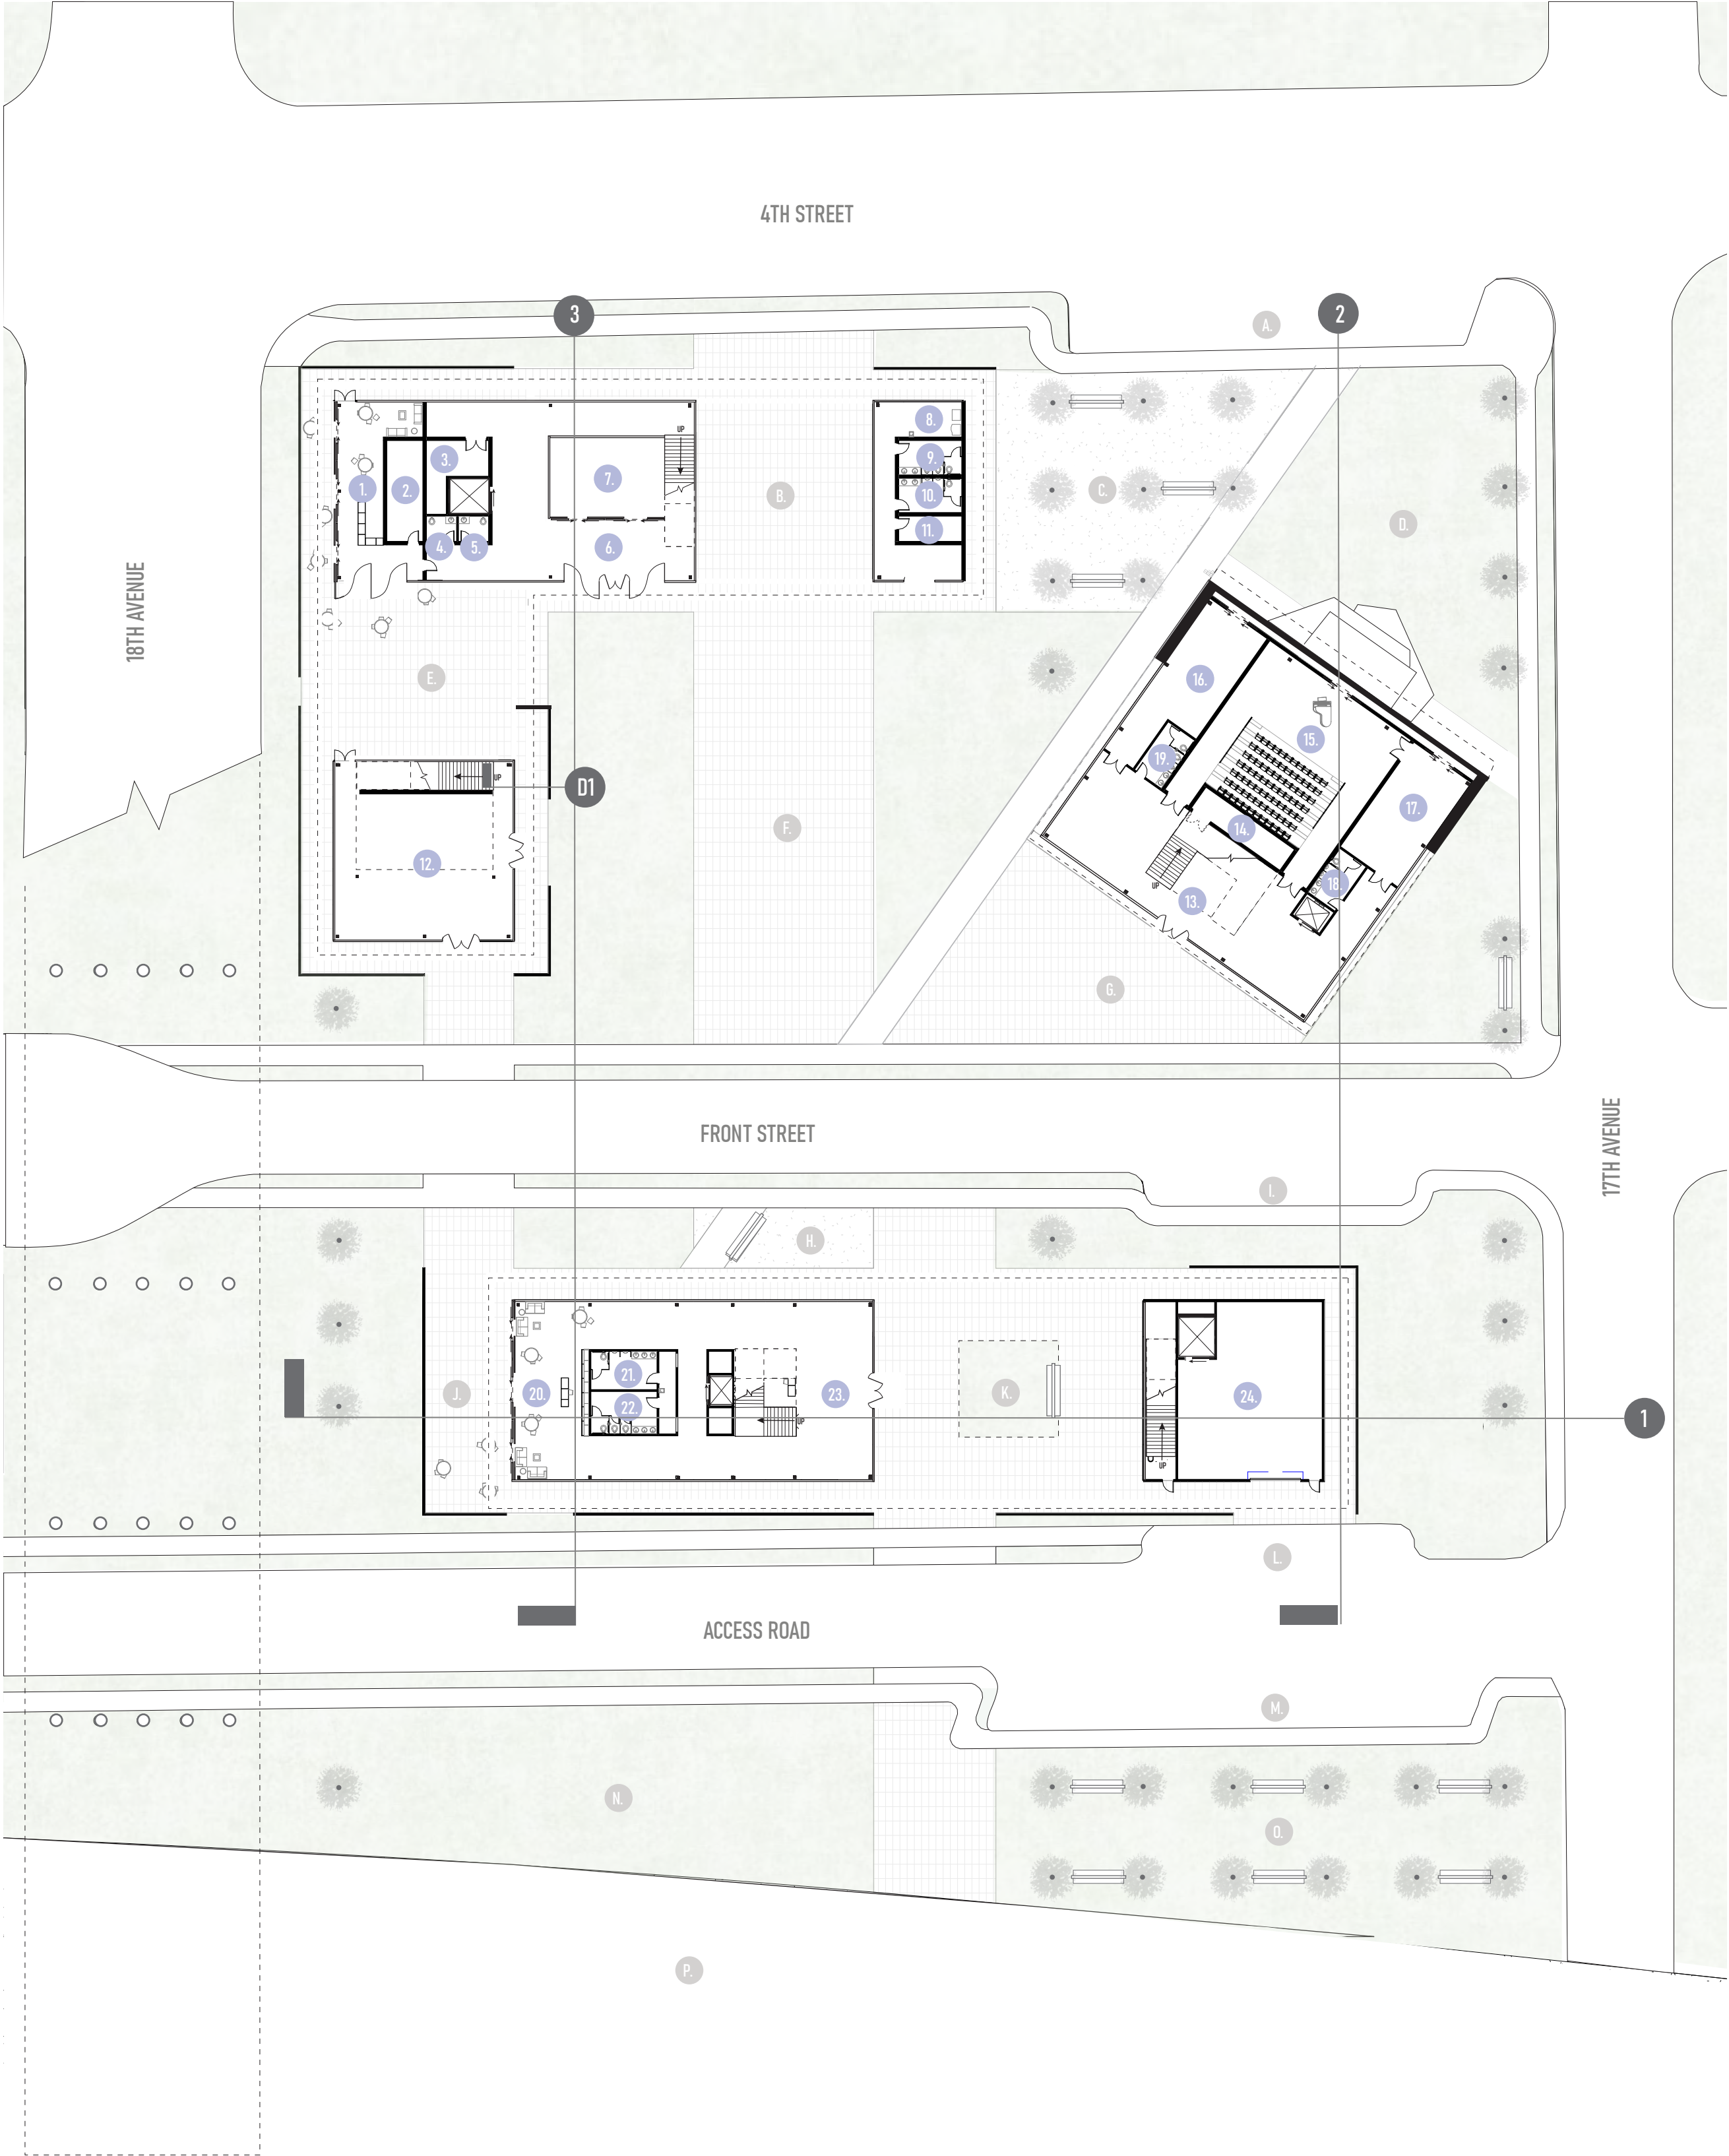

GROUND FLOOR PLAN

- COMMUNITY CENTER**
8,750 SQUARE FEET
- 1 Cafe
 - 2 Cafe Storage and Kitchen
 - 3 Mechanical
 - 4 Restroom
 - 5 Restroom
 - 6 Rehearsal Hall
 - 7 Entrance
 - 8 Enclosed Courtyard
 - 9 Vending Machines
 - 10 Women's Restroom
 - 11 Men's Restroom
 - 12 Storage
 - 13 Community Room
- PERFORMANCE HALL**
6,400 SQUARE FEET
- 14 Reception Hall
 - 15 Mechanical
 - 16 Performance Hall
 - 17 Kitchen and Catering
 - 18 Storage, Back-Stage
 - 19 Men's Restroom
 - 20 Women's Restroom
- MUSEUM**
7,500 SQUARE FEET
- 21 Museum Cafe and Gift Shop
 - 22 Men's Restroom
 - 23 Women's Restroom
 - 24 Lobby and Admissions
 - 25 Mechanical and Storage
- OUTDOOR FEATURES**
- 1 Public Parking
 - 2 North Campus Entry
 - 3 Gravel Courtyard
 - 4 Outdoor Performance Space
 - 5 Cafe and Community Courtyard
 - 6 Public Walkway
 - 7 Performance Hall Plaza
 - 8 Guitar Statue Opportunity
 - 9 Bus Drop-off
 - 10 Museum Cafe Courtyard
 - 11 Museum Outdoor Entrance and South Campus Entry
 - 12 Delivery Entrance
 - 13 Museum Parking
 - 14 Playground
 - 15 Statue Garden
 - 16 Railroad



NORTHWEST ELEVATION FROM FRONT STREET



INSIDE EXISTING BUILDING FOOTPRINT



INTERIOR COURTYARD



LIBRARY





COMMUNITY ROOM



MUSEUM READING ROOM



MUSEUM SOUTH ENTRANCE

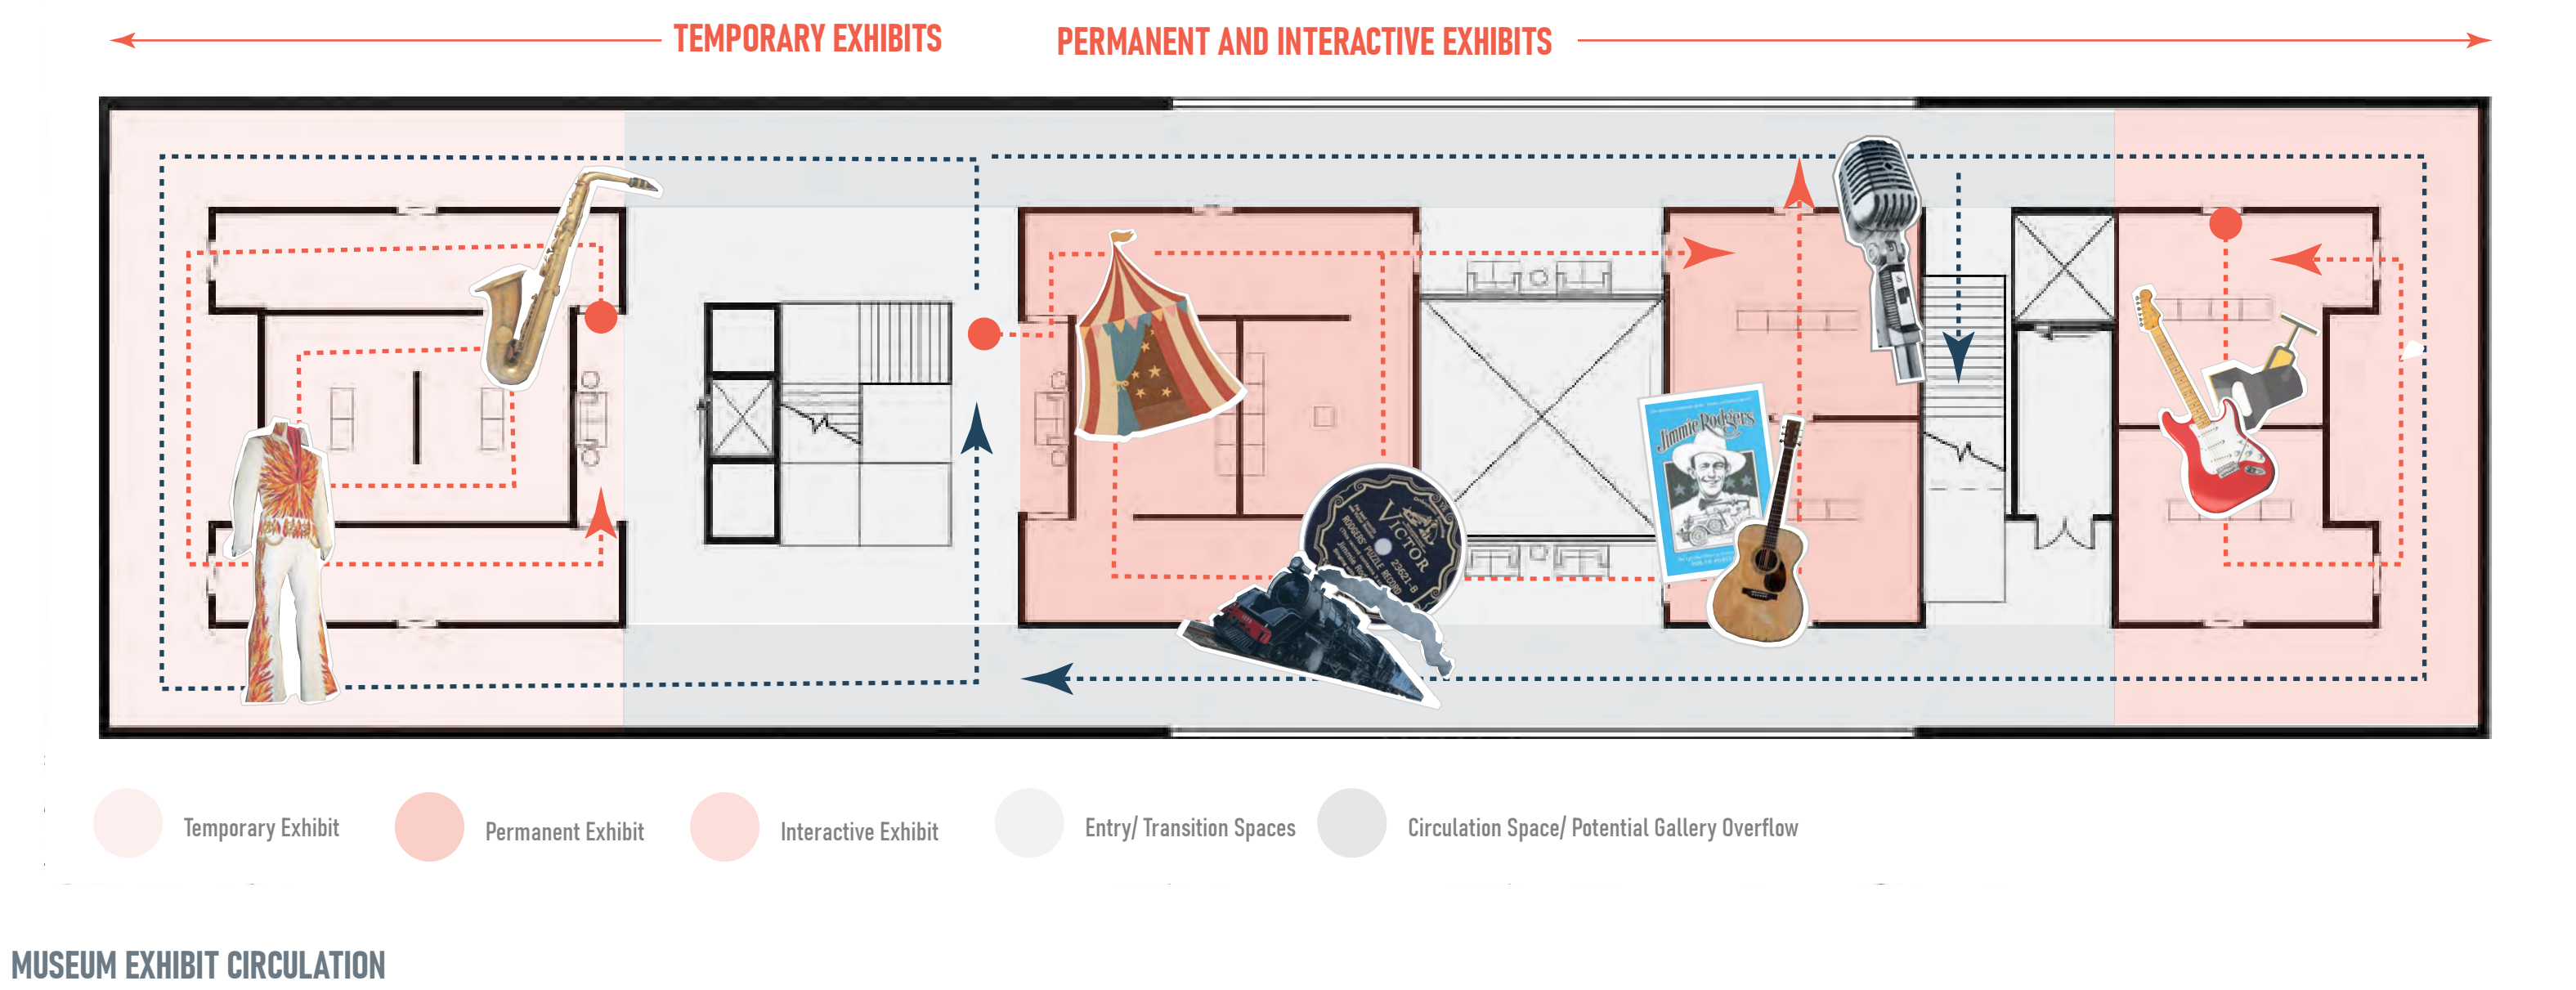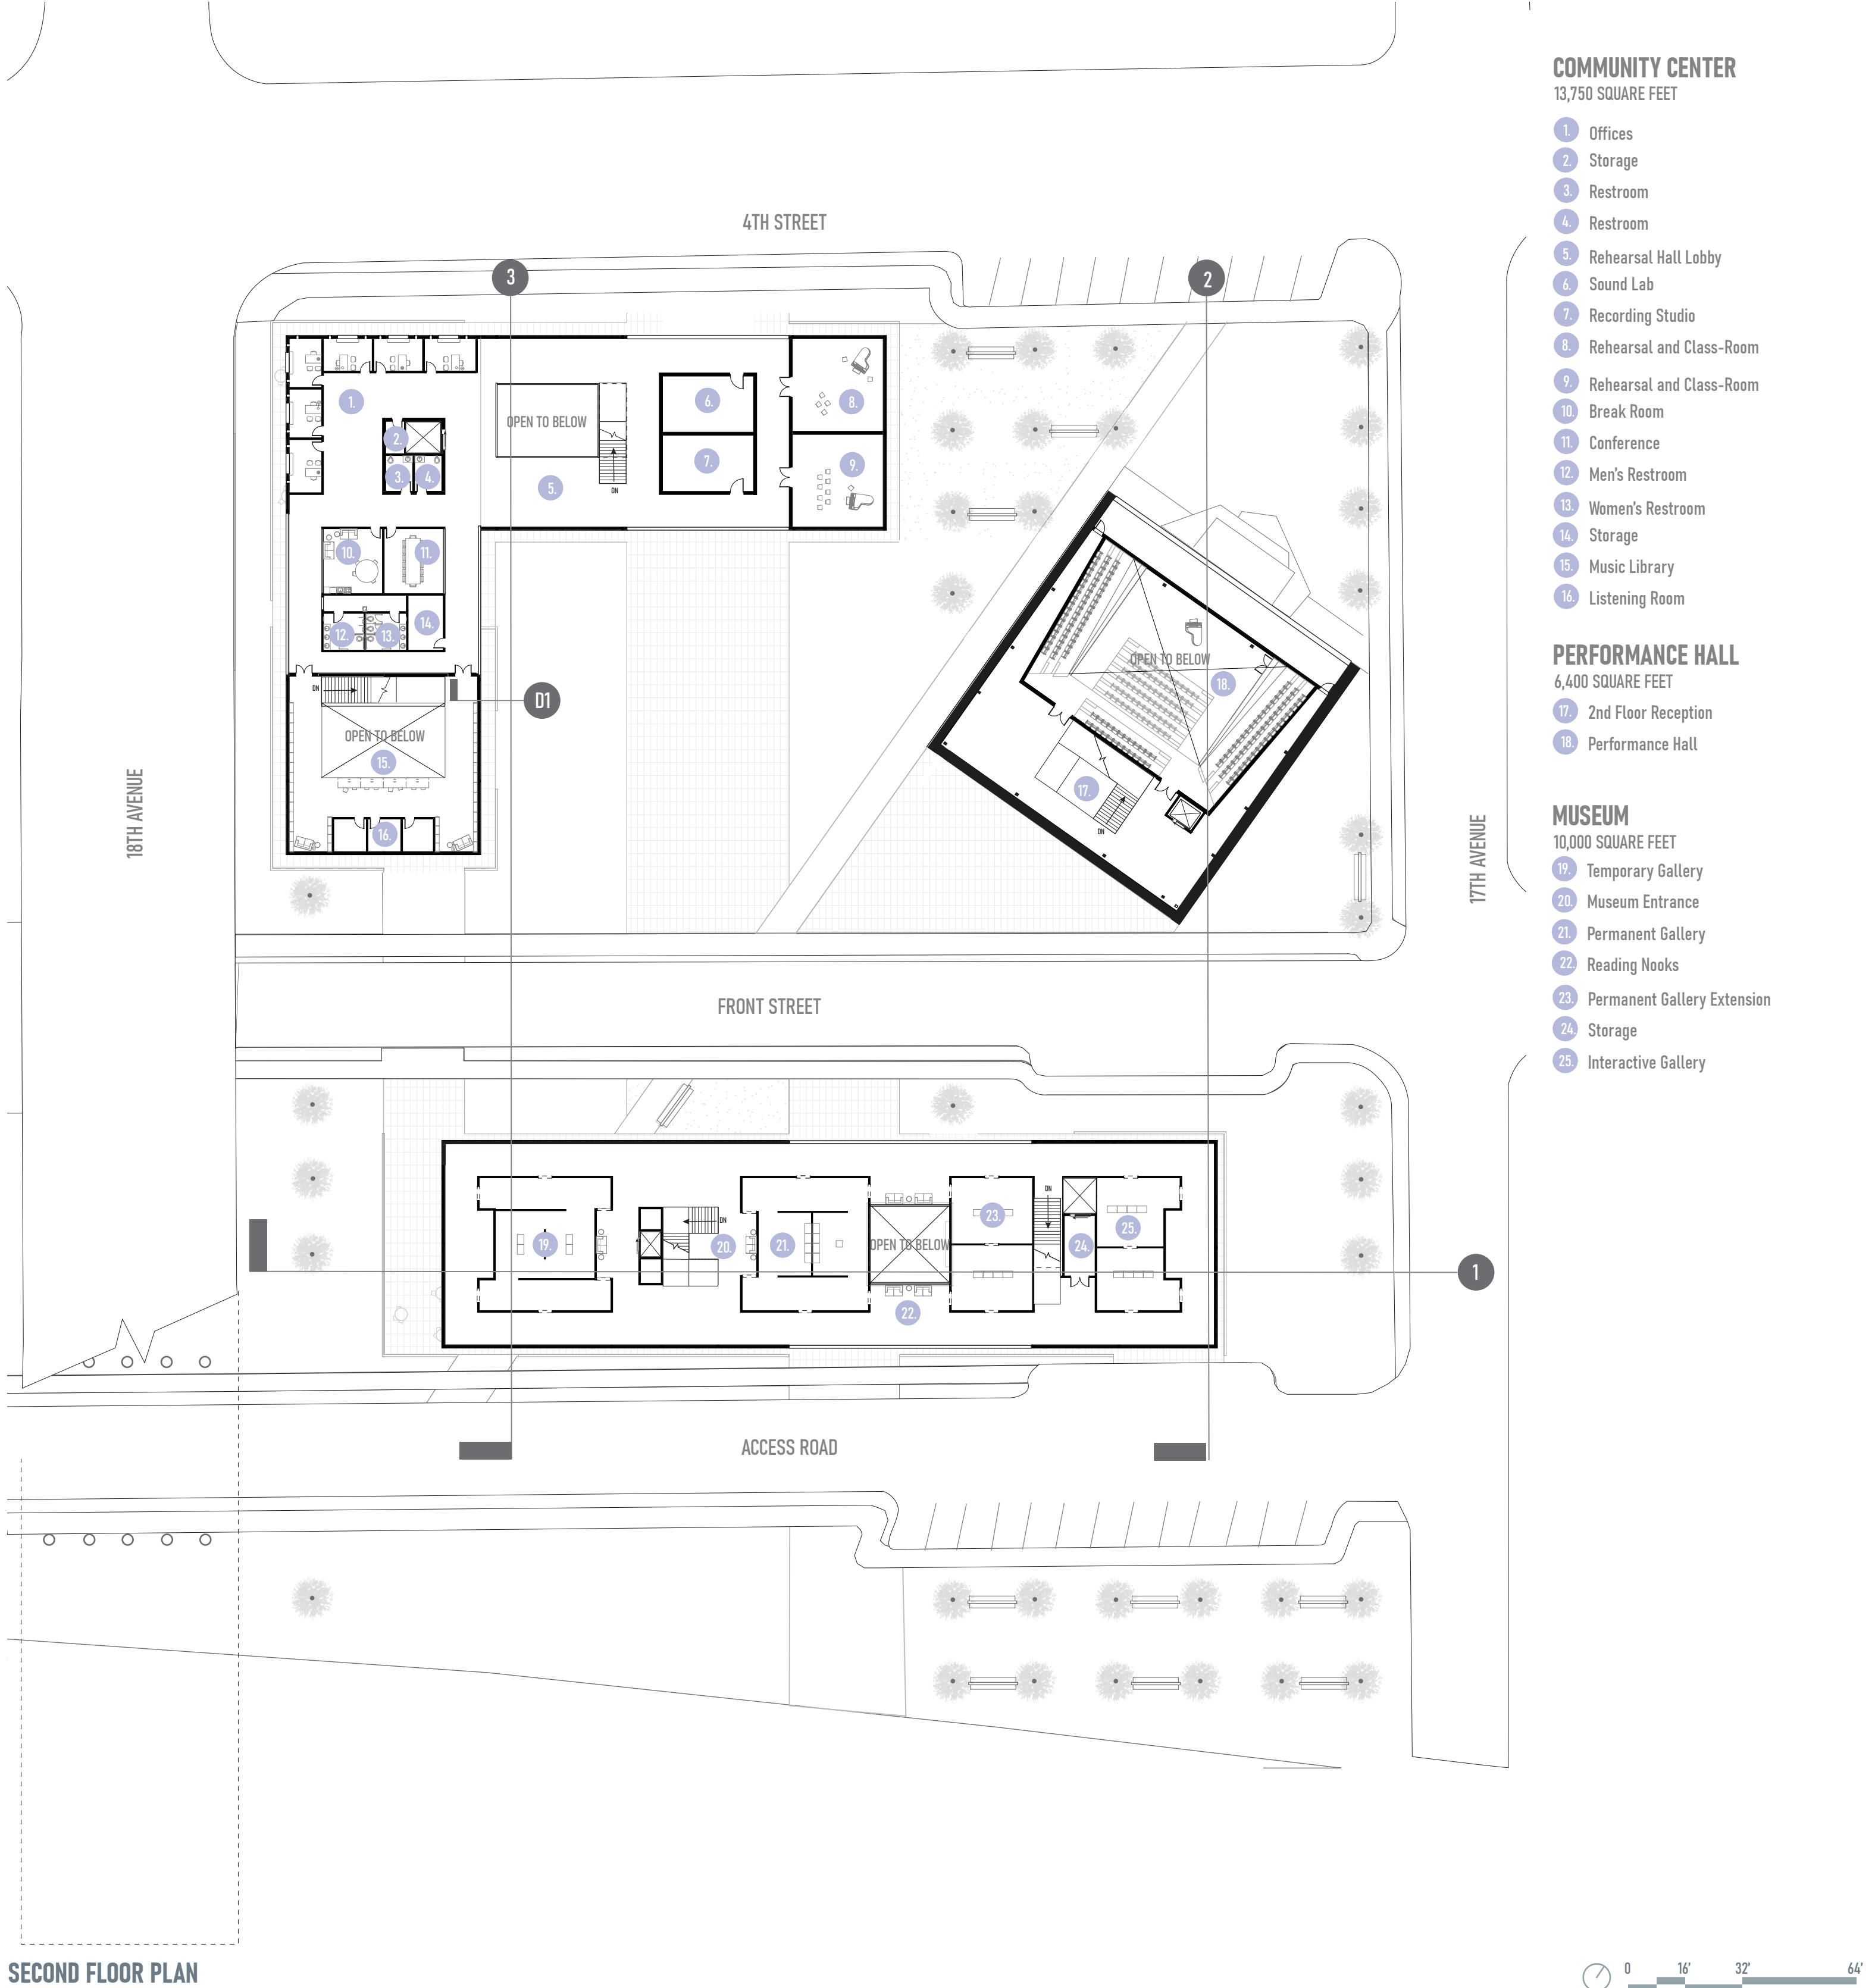


GIFT SHOP COURTYARD



SECTION 1




JIMMIE RODGERS EXHIBIT

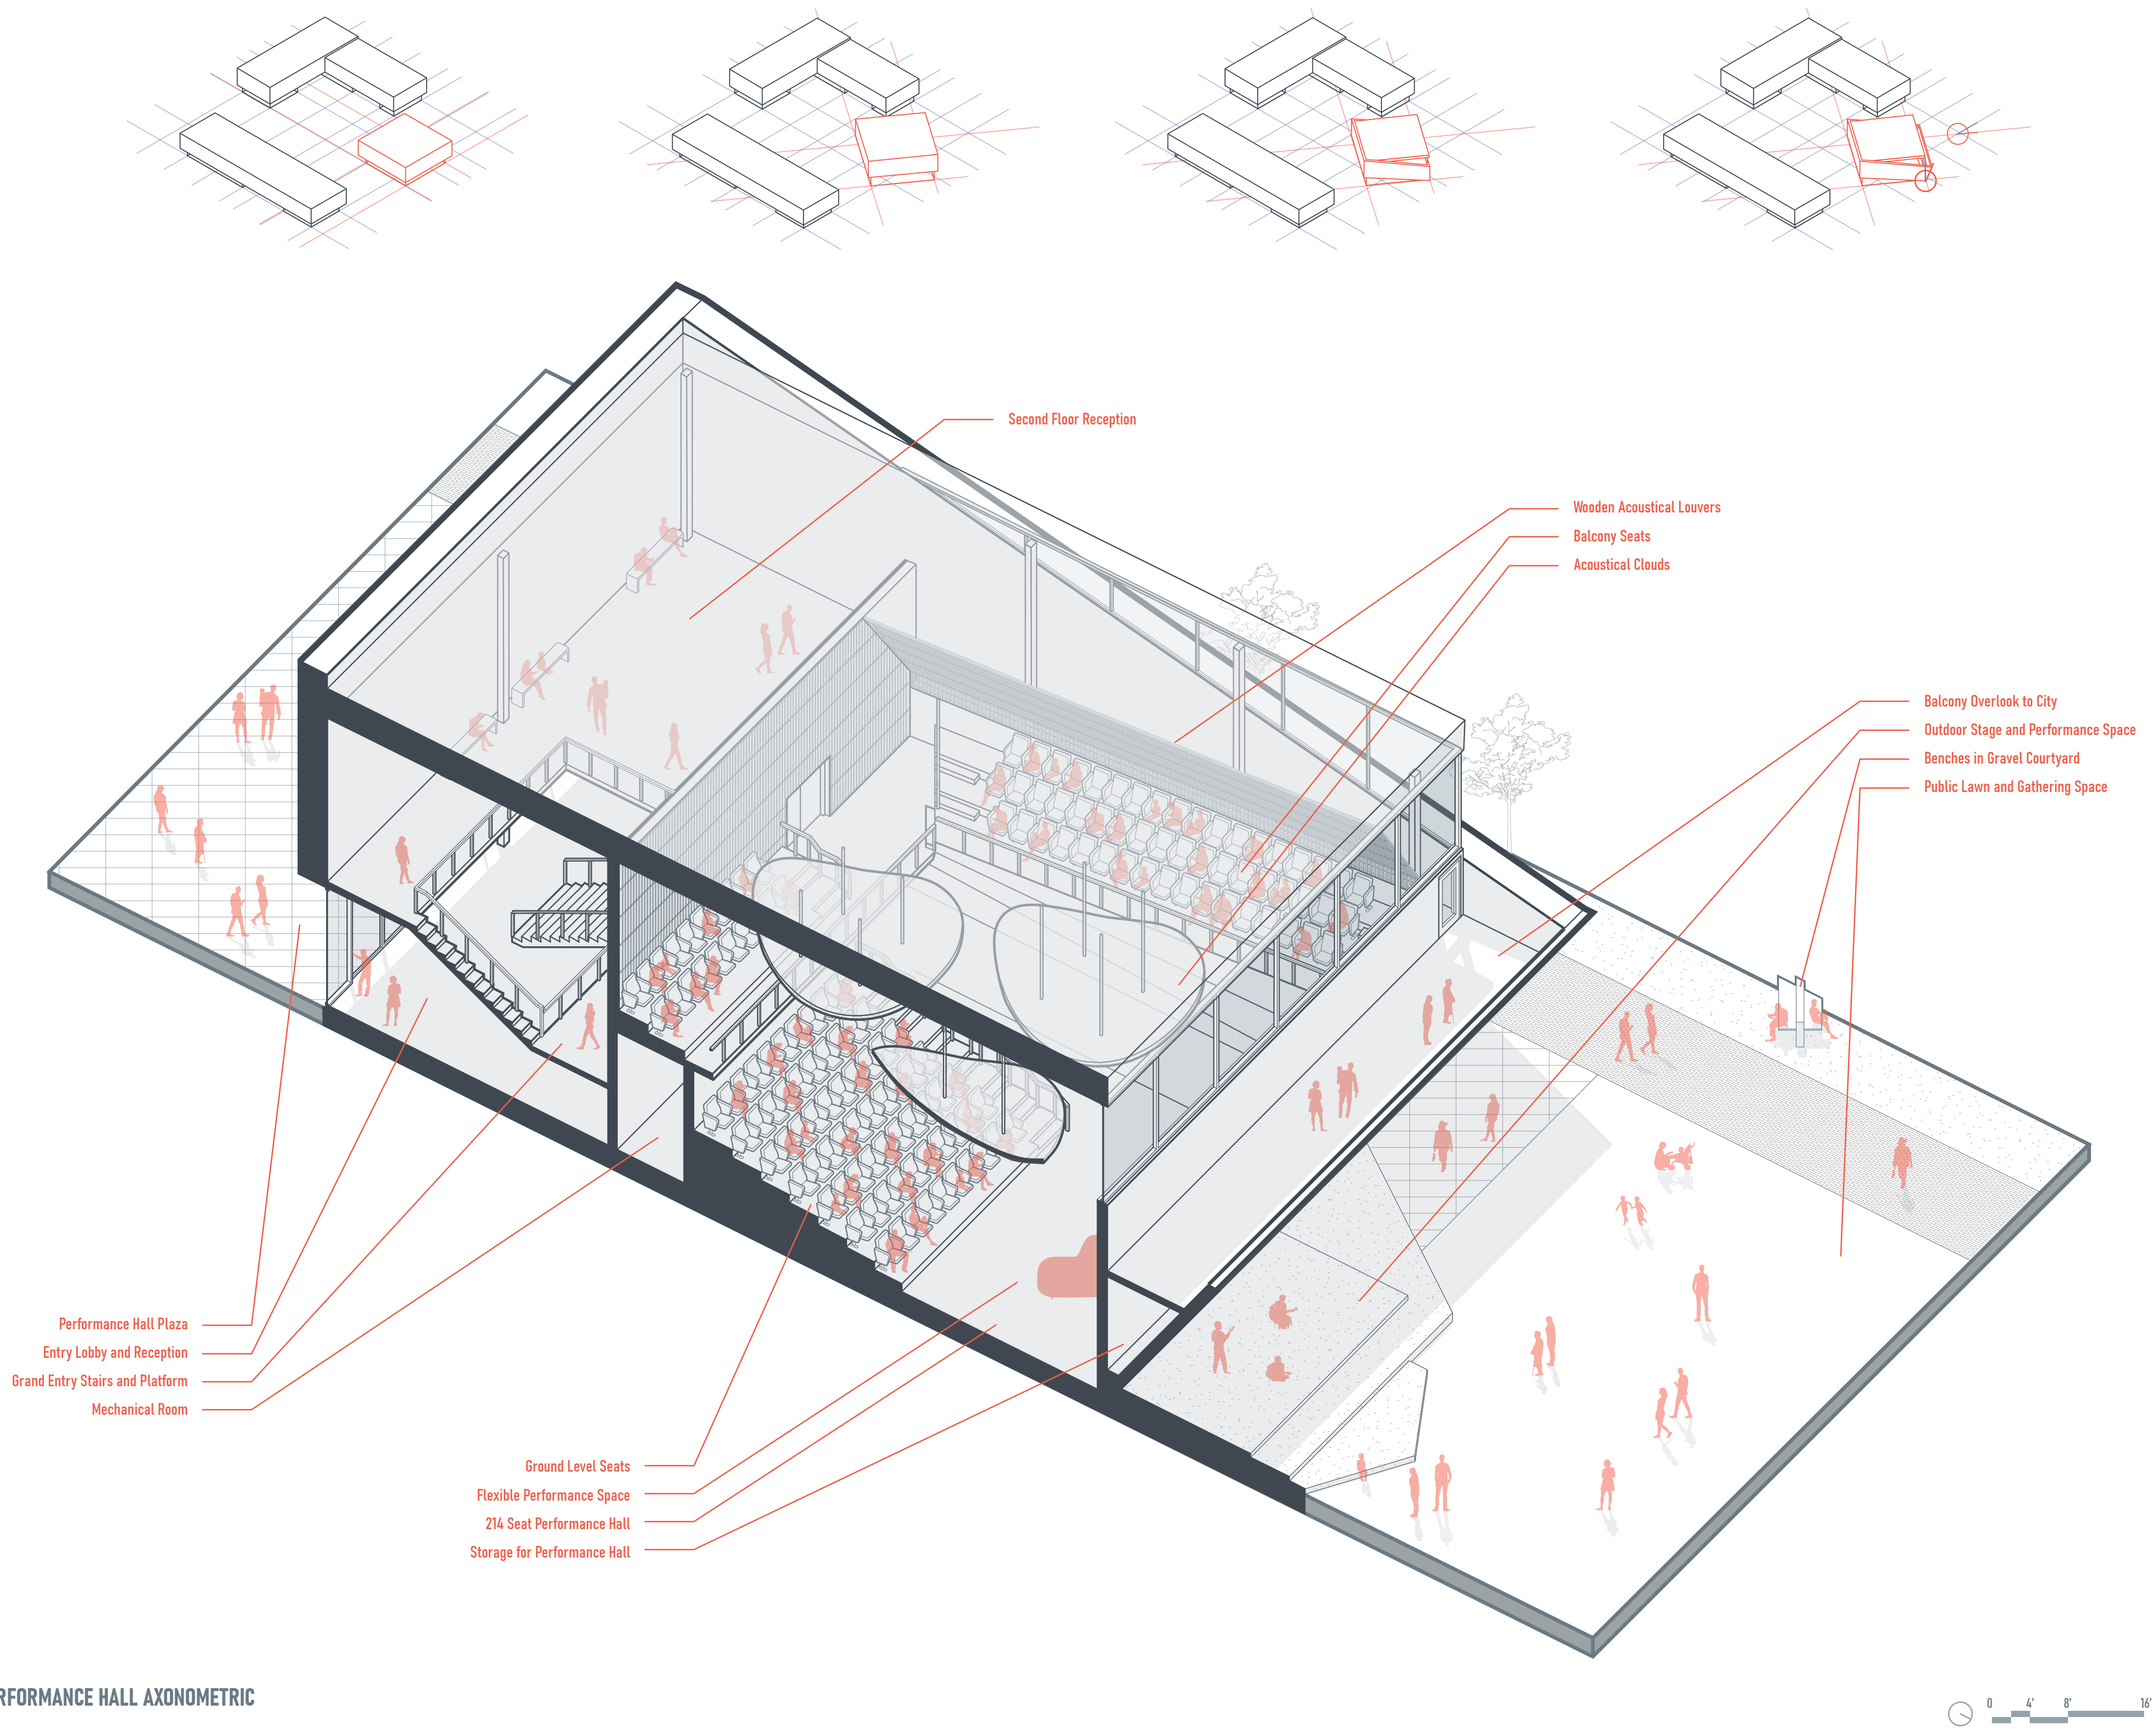


PERFORMANCE HALL AXONOMETRIC



SOUTHEAST ELEVATION FROM 4TH STREET

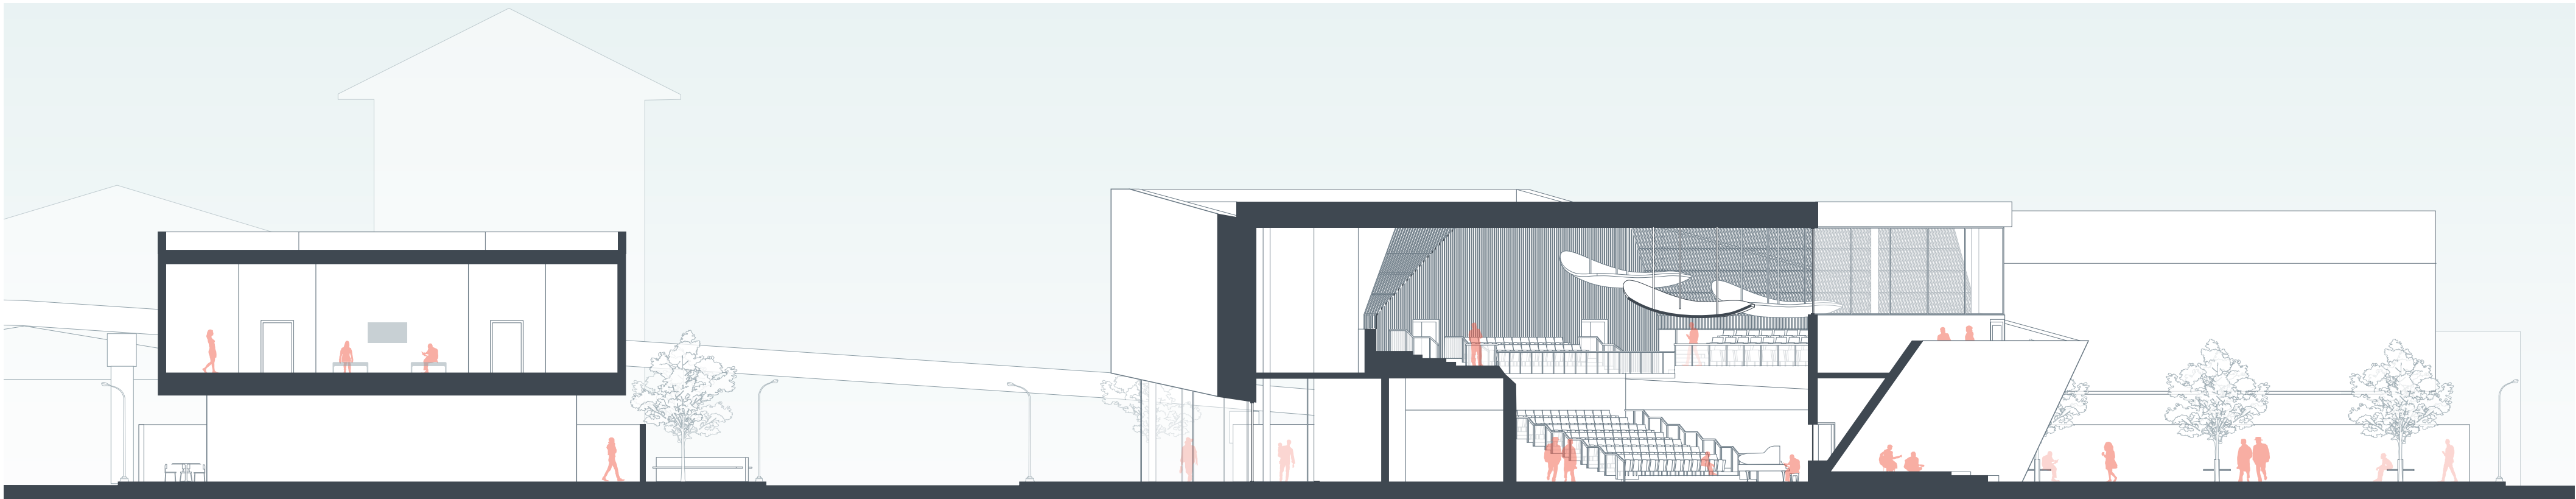

SECTION 2

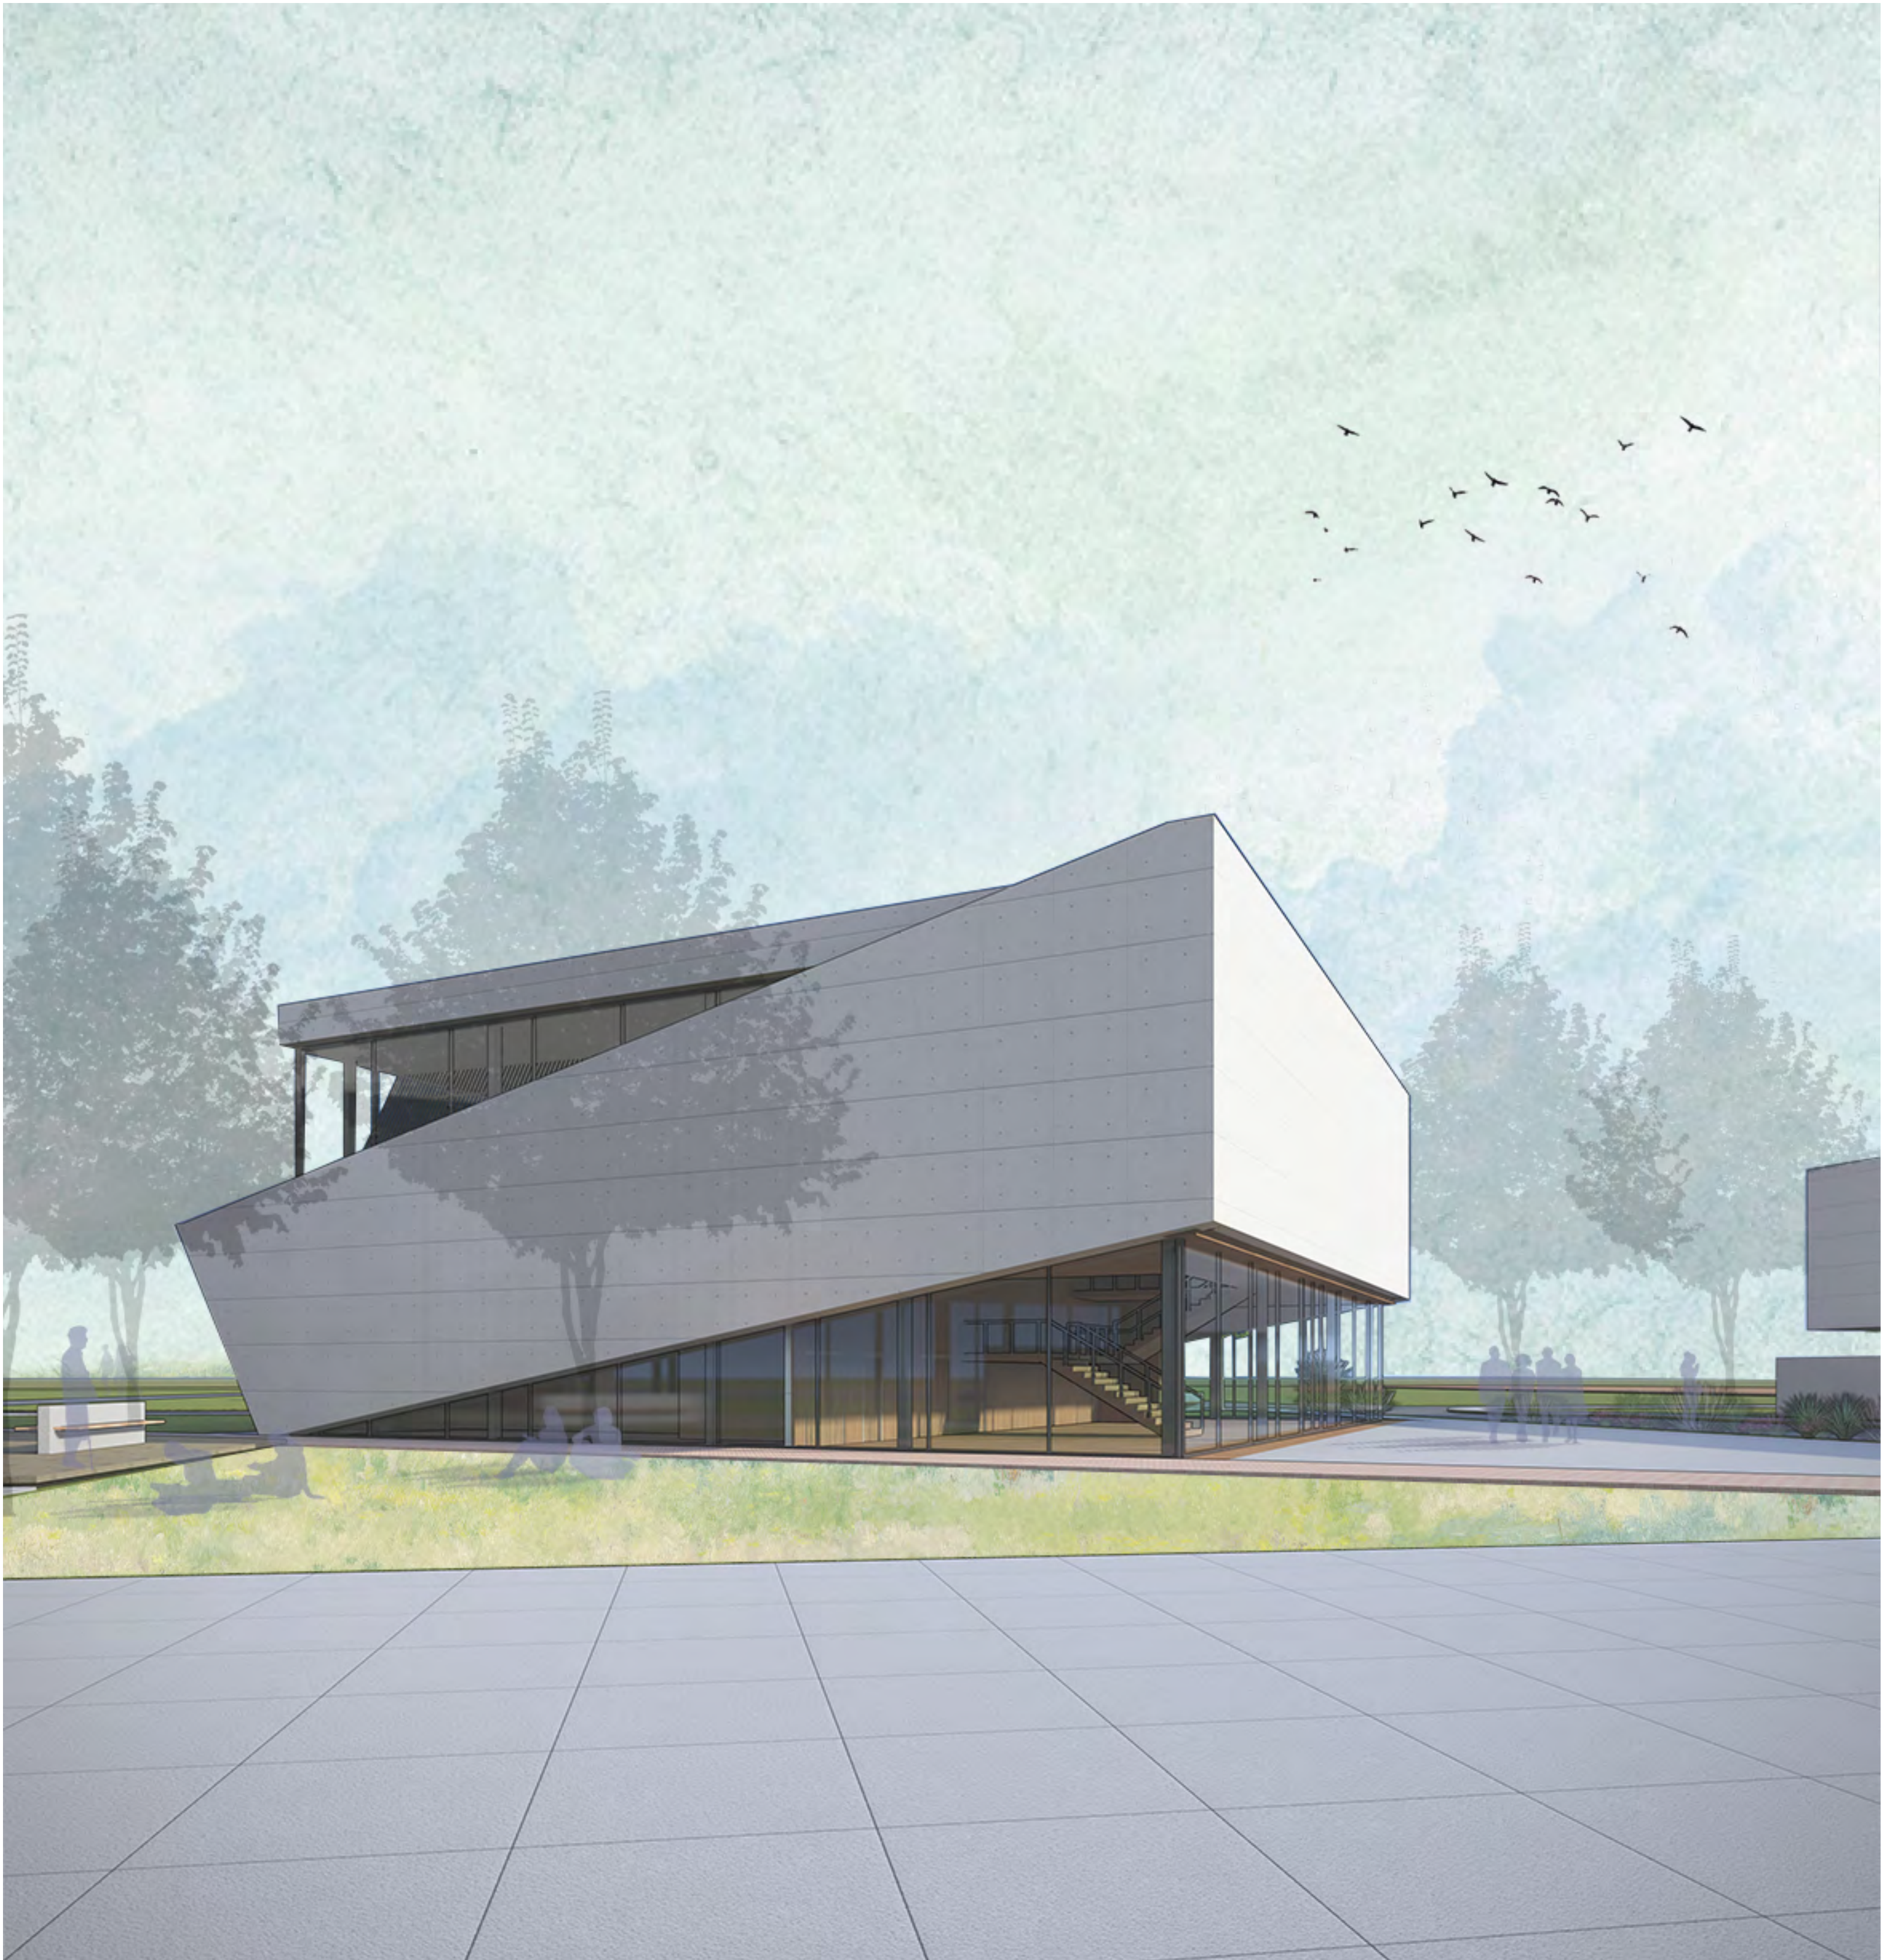


PERFORMANCE HALL




PERFORMANCE HALL FROM STAGE



PERFORMANCE HALL FROM BALCONY SEATS

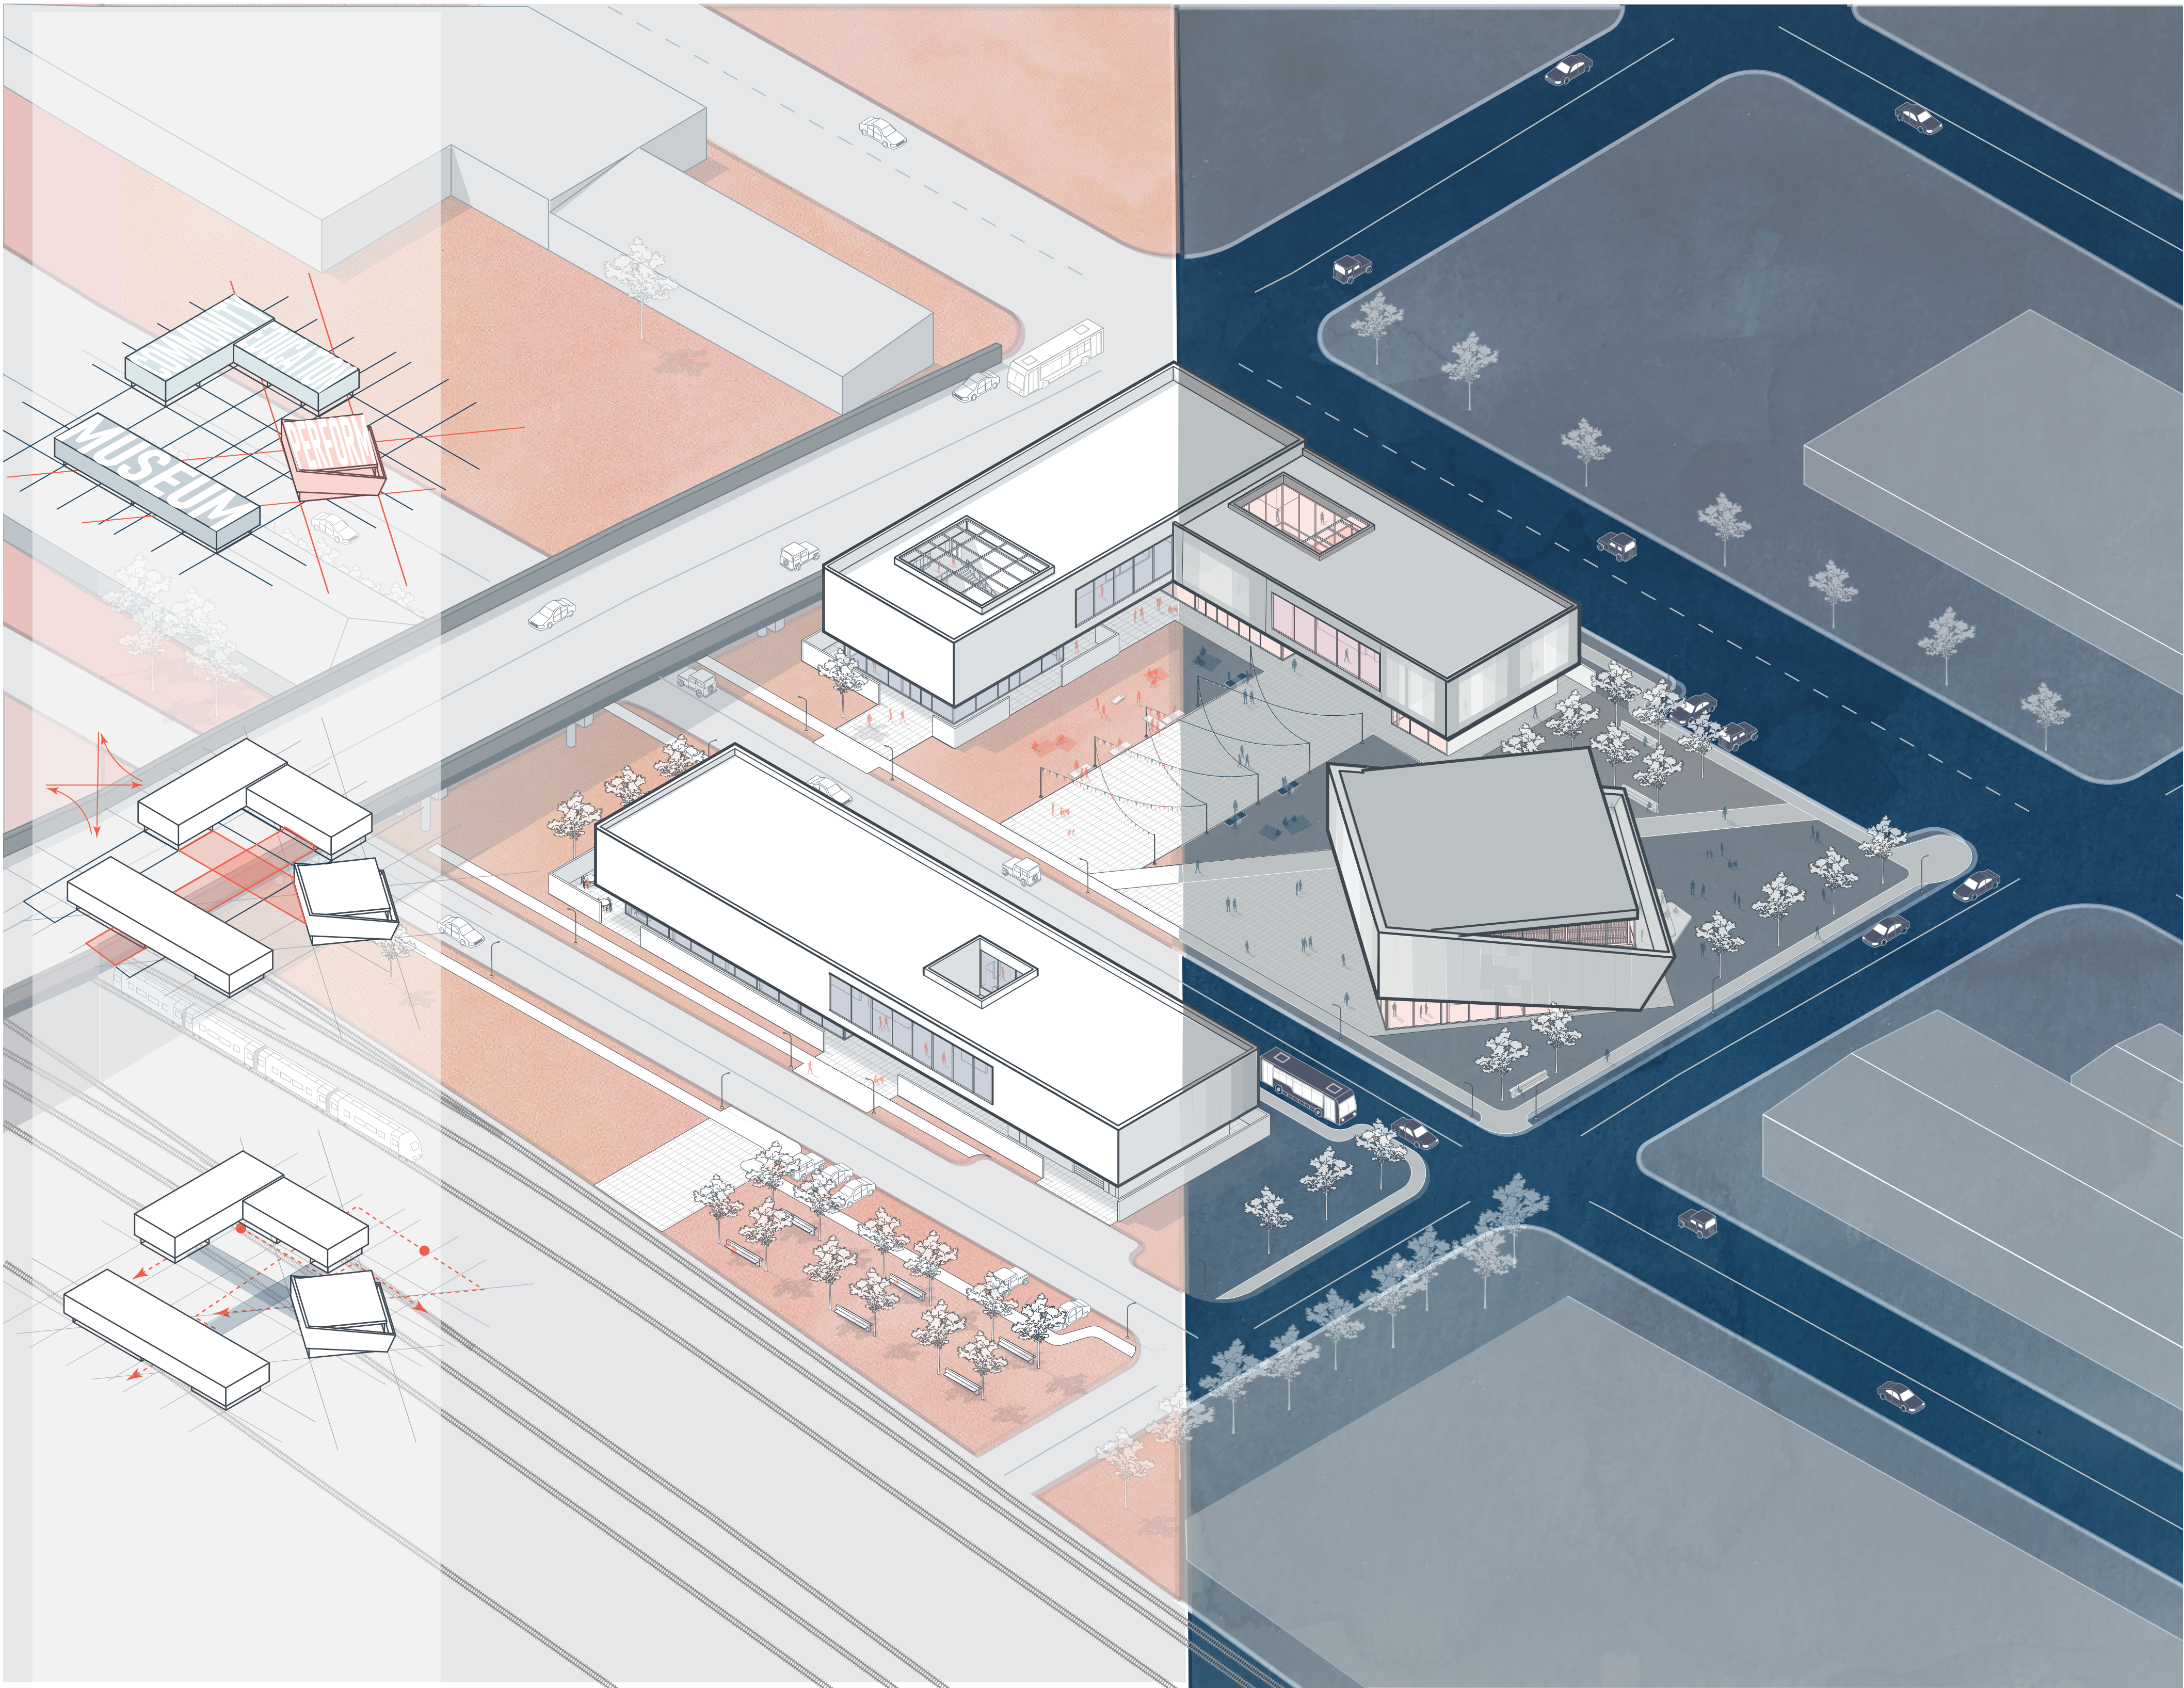

DAY NIGHT AXONOMETRIC

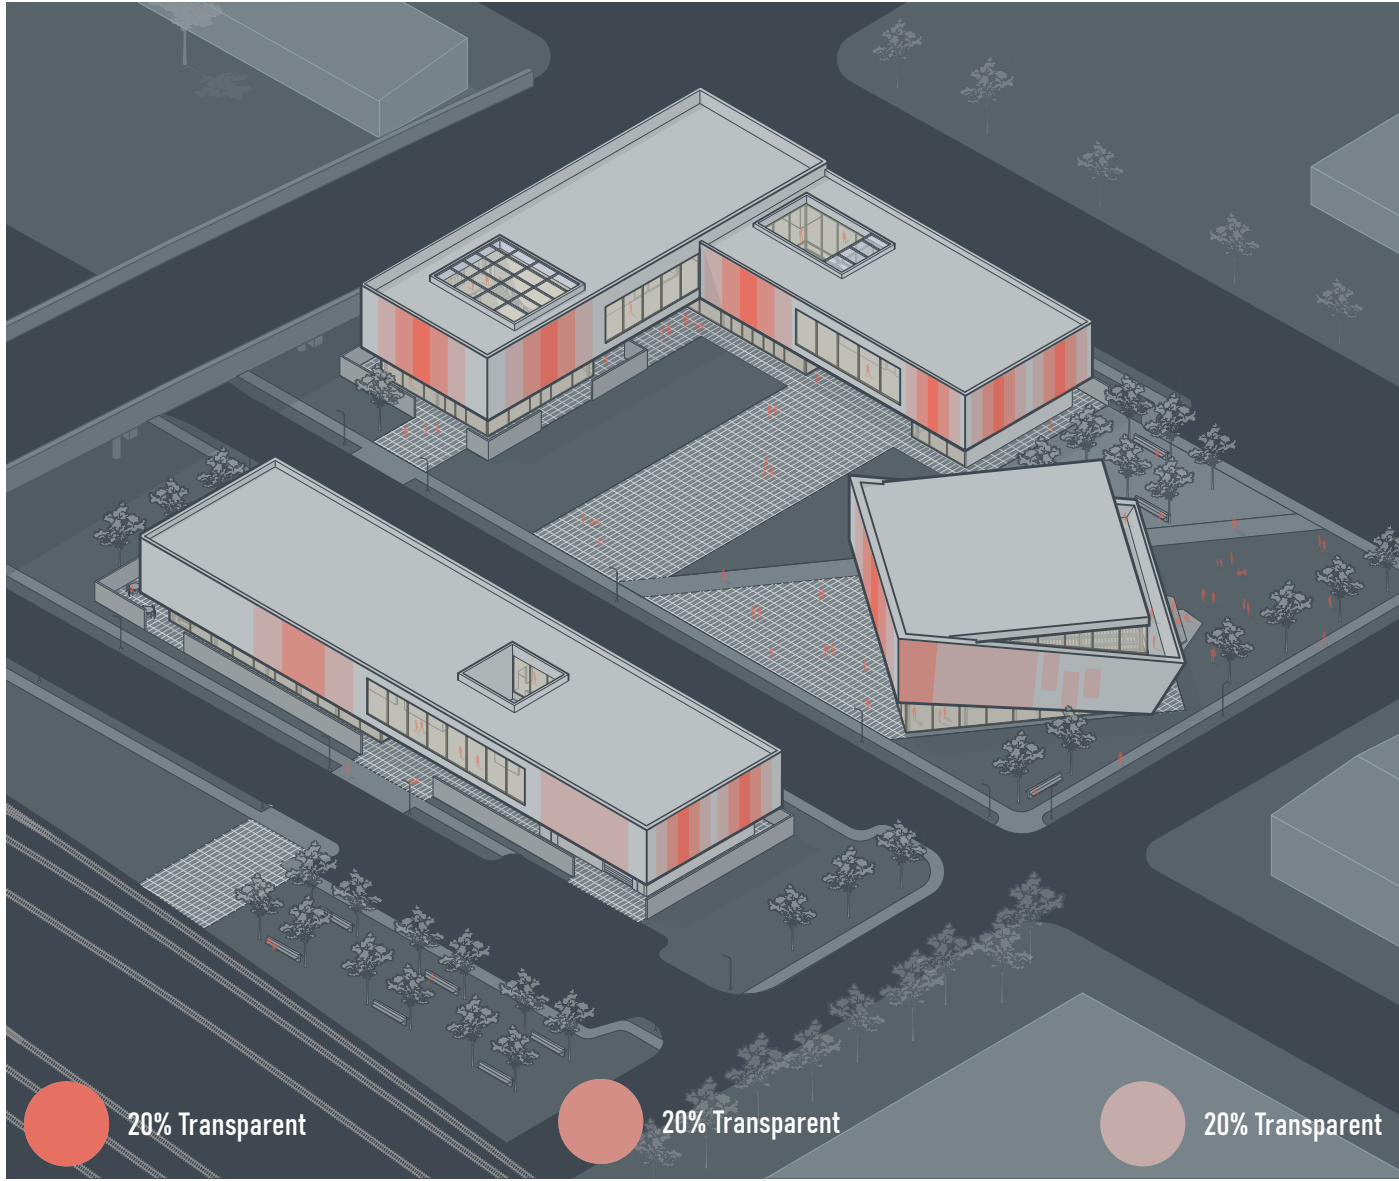

FASCIDE TRANSPARENCY




COMMUNITY CENTER AND REHEARSAL HALL



REHEARSAL ROOM



SECTION 3

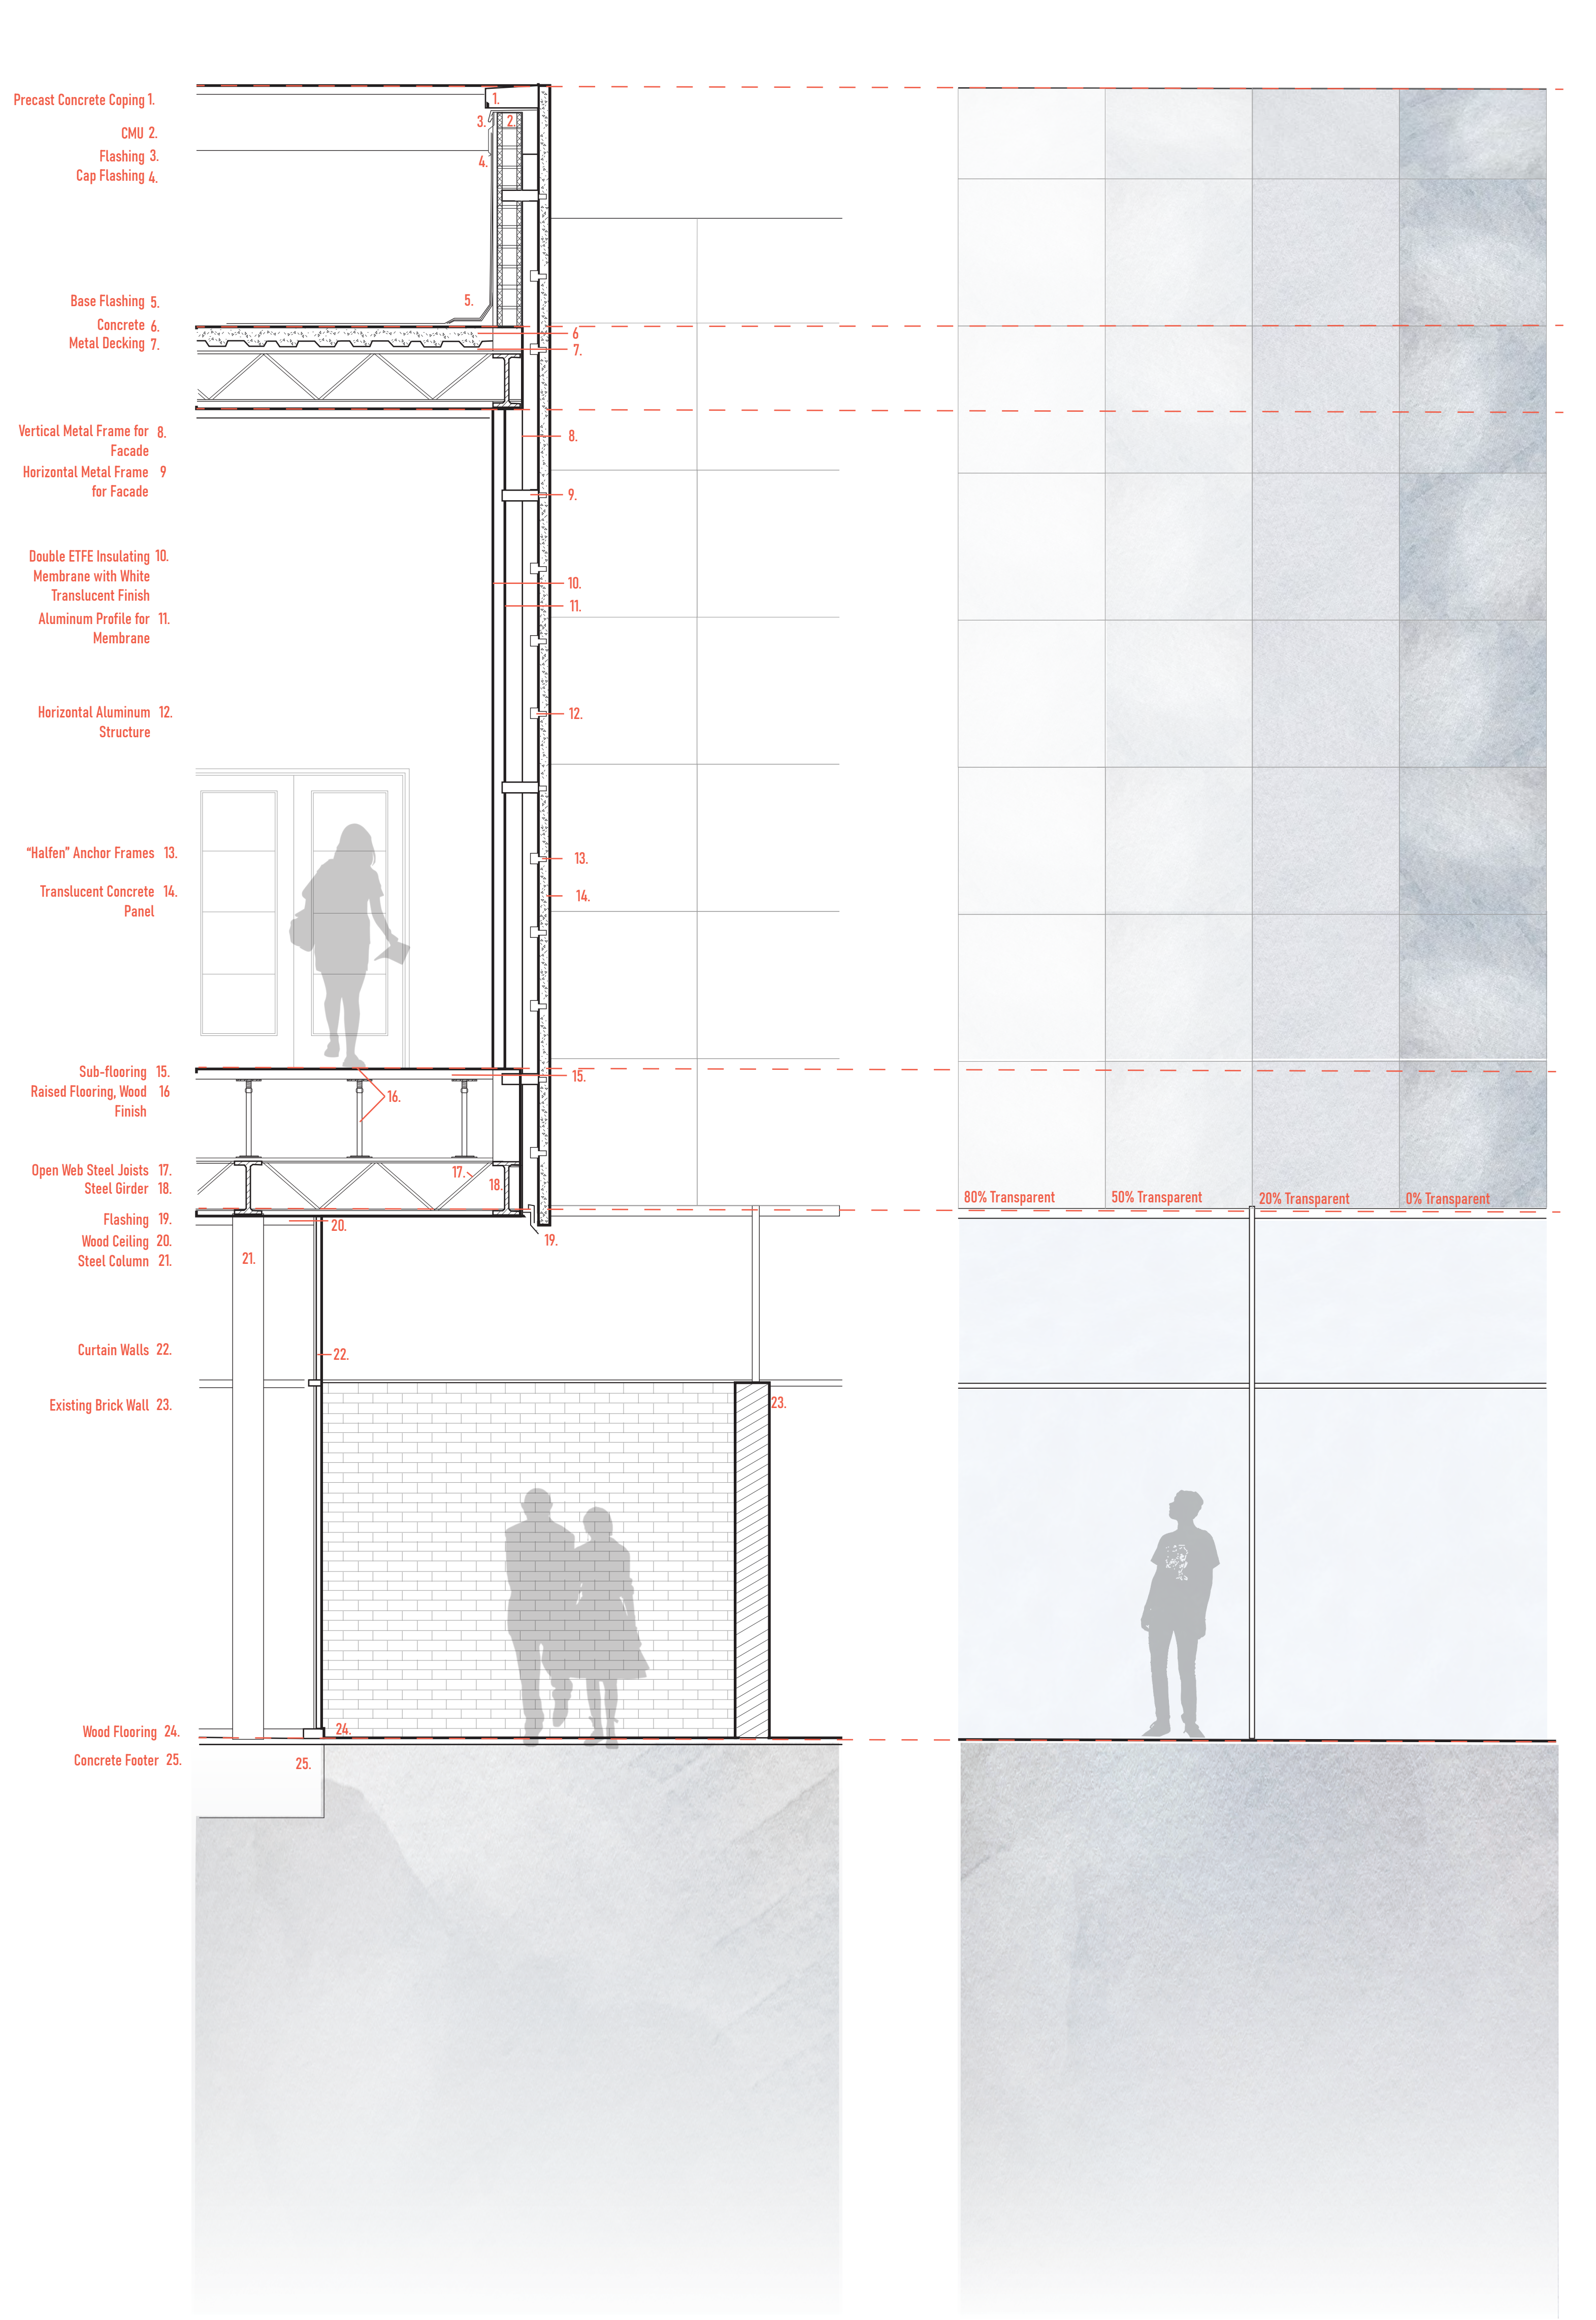

WALL SECTION DETAIL

ELEVATION DETAIL



MUSEUM FROM STATUE GARDEN